
Floor Plans
(similar example)

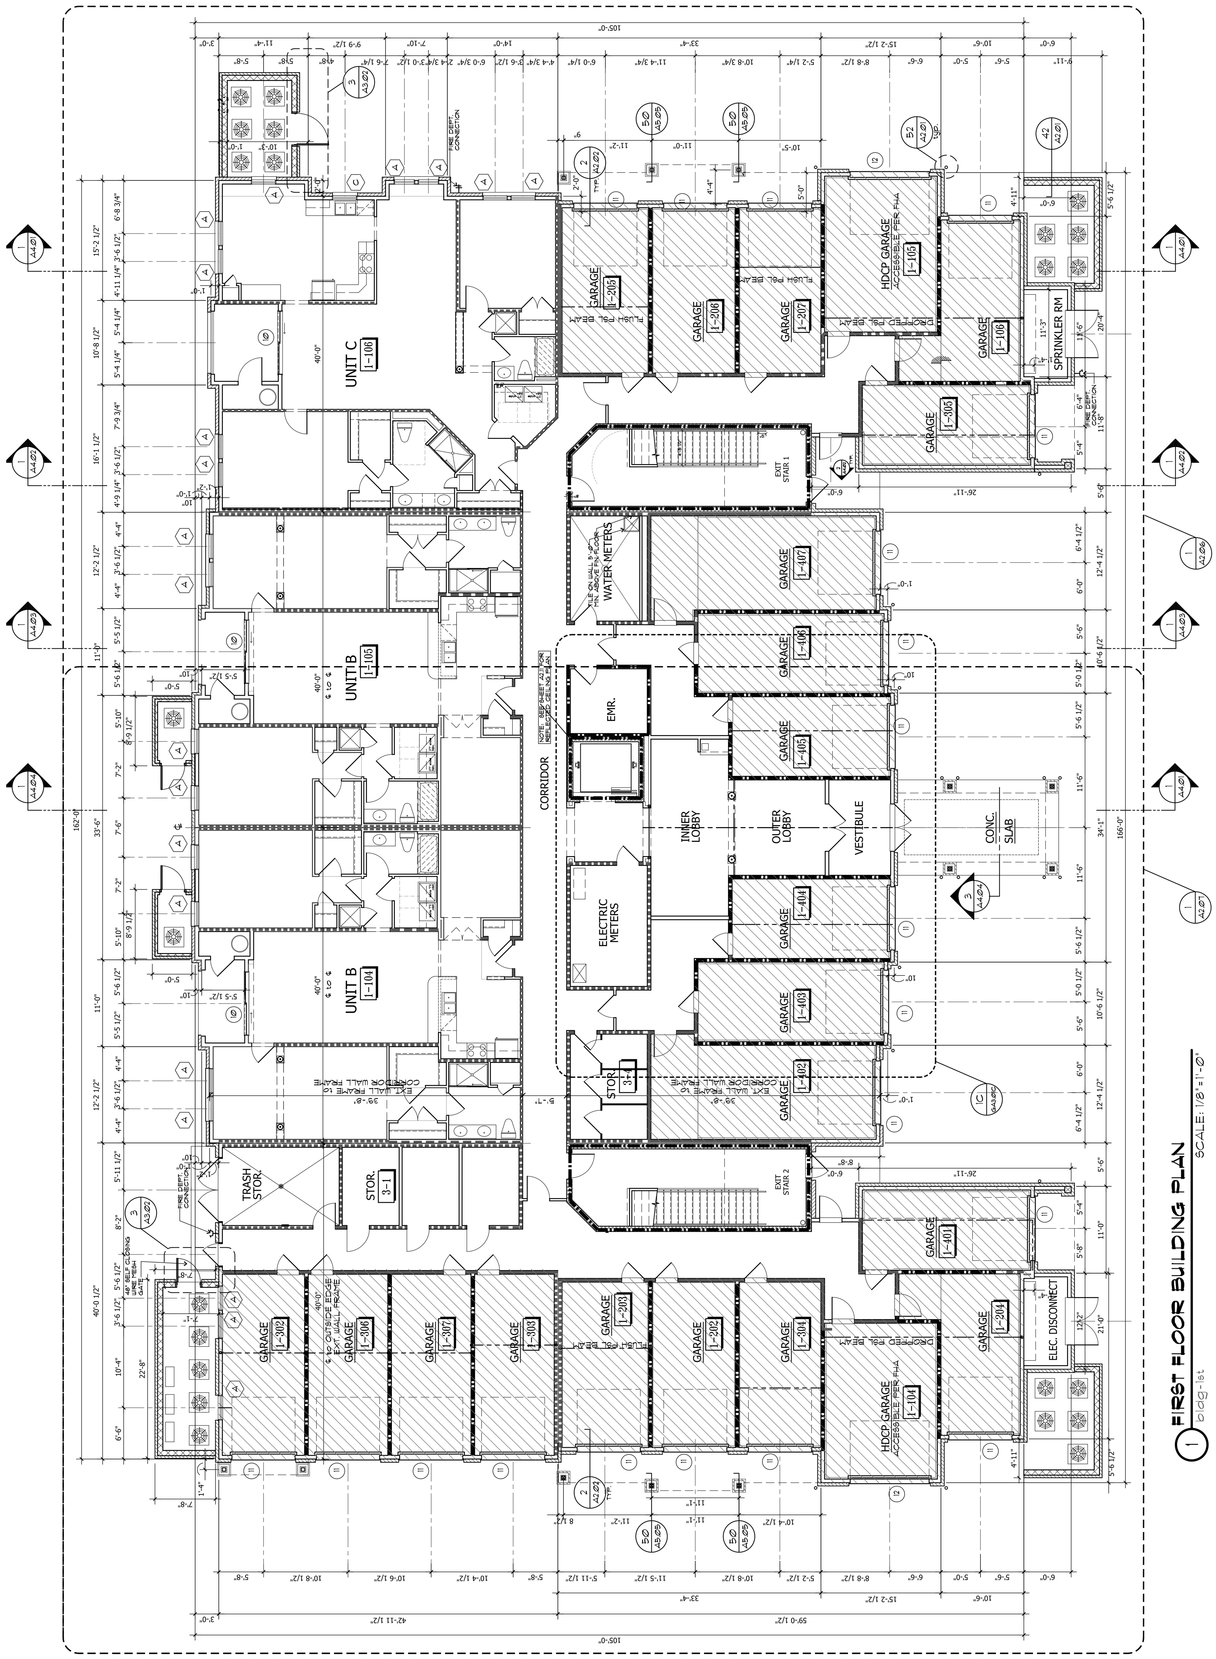

UNIT C
1-203

UNIT B
1-204

UNIT B
1-205

UNIT C
1-206

UNIT D
1-202

UNIT A1
1-201

UNIT A
1-208

UNIT D
1-207

STAIR #2

STAIR #1

NOTE: SEE SHEET A2.1 FOR REFLECTED CEILING PLAN

NOTE: SEE SHEET A2.08 FOR FURTHER INFORMATION

168'-0"

106'-4"

1 SECOND FLOOR BUILDING PLAN

bldg-2nd

SCALE: 1/8"=1'-0"