1 WEST MIRA LAGO BLV. ELEVATION SIGNAGE
1/4"=1'-0"

2 NORTH HOTEL ROAD ELEVATION SIGNAGE
1/4"=1'-0"

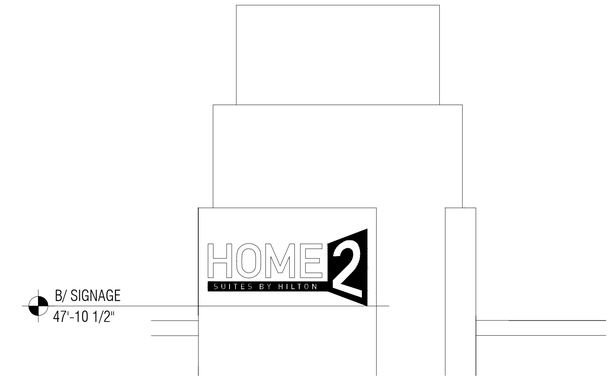

3 SOUTH MIRA LAGO BLVD. ELEVATION SIGNAGE
1/4"=1'-0"

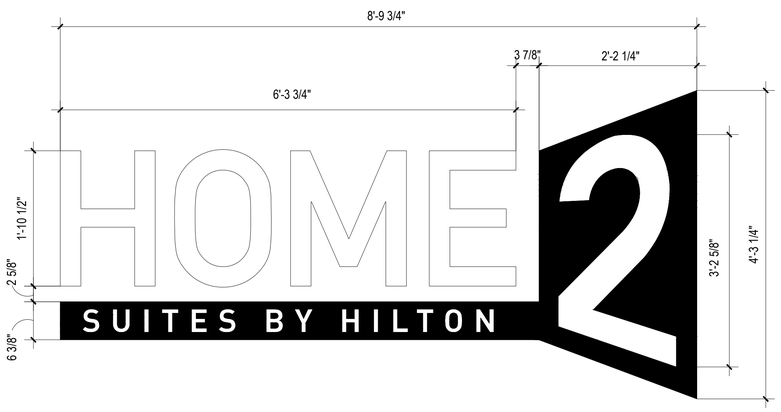

4 ENLARGED EXTERIOR WALL SIGNAGE
1"=1'-0"

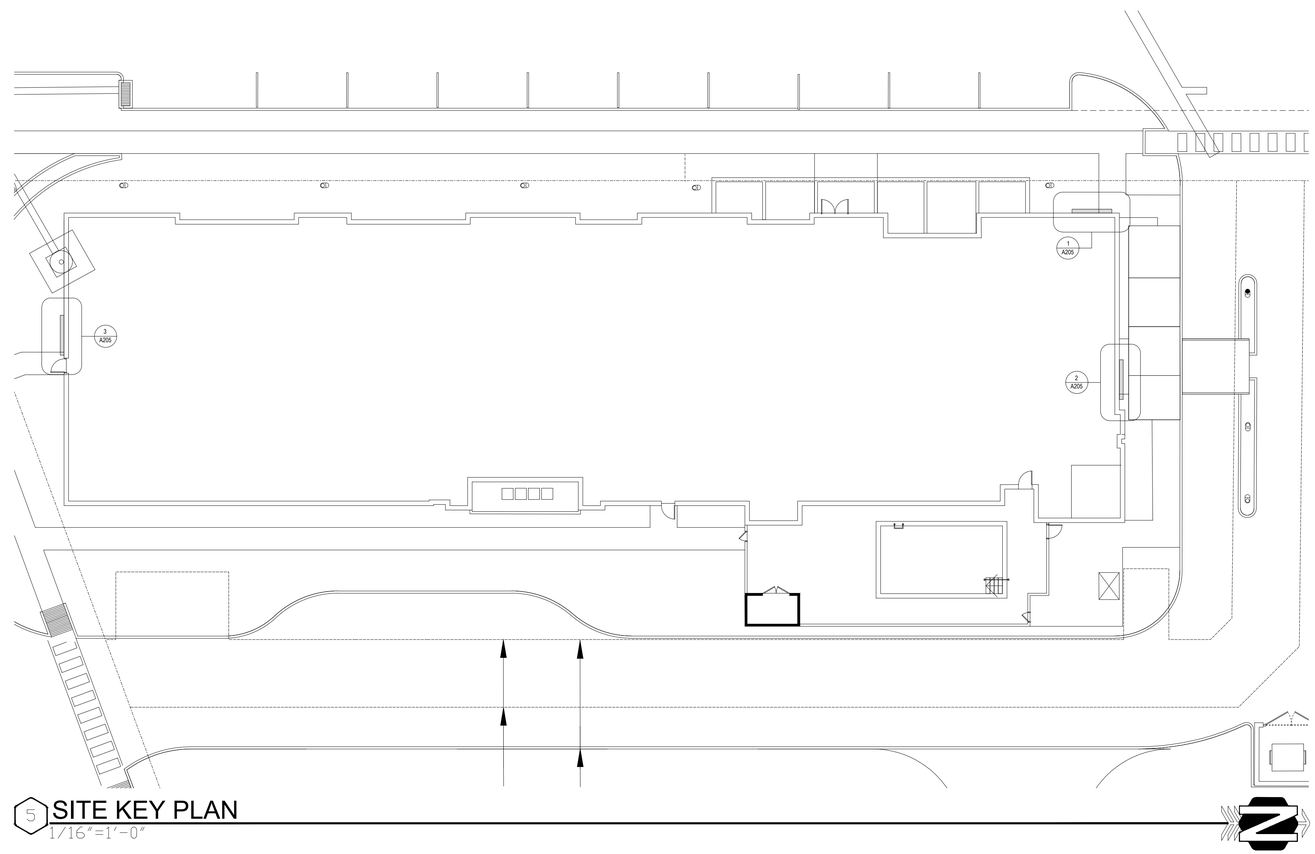

5 SITE KEY PLAN
1/16"=1'-0"

TYPE SIX

TYPE-SIX
DESIGN AND
DEVELOPMENT SERVICES
300 E. ABRAM ST. #150
ARLINGTON, TX 76010
PROJECT MANAGER
hayes.hinkle@type-six.com
817-690-2195

HOME2 SUITE BY HILTON

FARMERS BRANCH, TX

ARCHITECT
D. HAYES HINKLE

ISSUE DATE
4_12_2019

ISSUED FOR
SUP REVIEW

REVISIONS

#	Description	Date

SHEET NAME
EXTERIOR SIGNAGE

REGISTERED ARCHITECT
D. HAYES HINKLE
26067
STATE OF TEXAS
04/12/19

SHEET NUMBER
A205