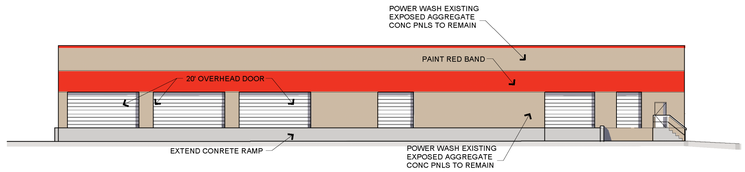

3 WEST ELEVATION
SCALE:1" = 20'-0"

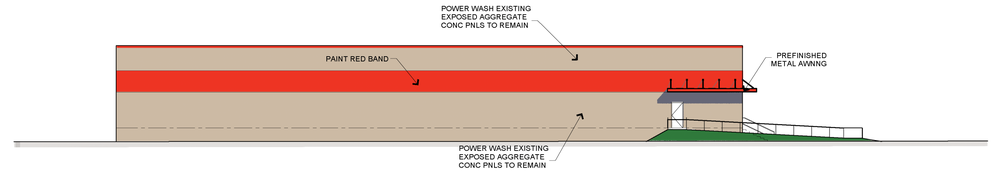

2 EAST ELEVATION
SCALE:1" = 20'-0"

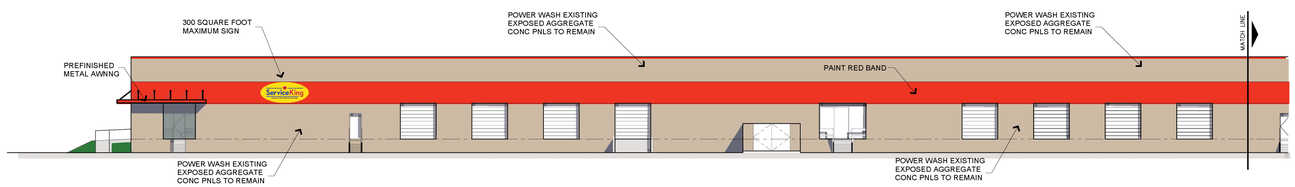

(CONTINUED)
1 NORTH ELEVATION
SCALE:1" = 20'-0"

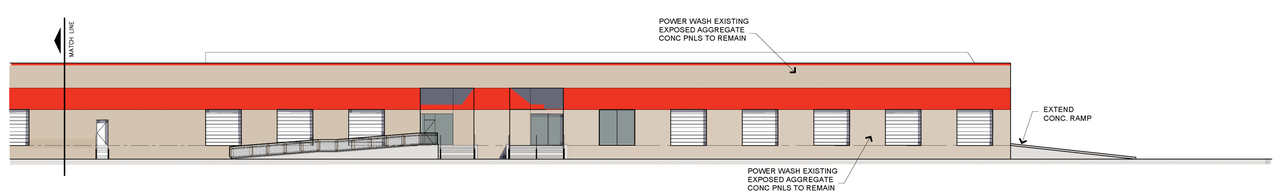

1 NORTH ELEVATION
SCALE:1" = 20'-0"

ISSUE:

PRELIM	6-05-2017

COPYRIGHT NOTICE:
These drawings and specifications are the property and shall remain the protection as an "architectural work" under the Copyright Act of the United States, as amended January 2003. The protection includes all aspects of the design, including form, arrangement and composition of spaces and elements, as well as the plans. Under such protection, unauthorized use and reproduction of these documents may result in cessation of construction, building seizure, and/or monetary liability.

DFW NON-DRIVE FACILITY
FOR
SERVICE KING COLLISION REPAIR CENTERS
1900 Crown Drive
Farmers Branch, TX 75093

2600 N. CENTRAL EXPWY
SUITE 400
RICHARDSON, TX 75080

750 E. Interstate 30
Suite 110
Rockwall, TX 75087
t: 972-732-6085
f: 972-732-8038

EXTERIOR ELEVATIONS

DATE:	JUNE 2017
PROJECT NO:	2017019
DRAWN BY:	SK
CHECKED BY:	JC
SHEET NO:	A500