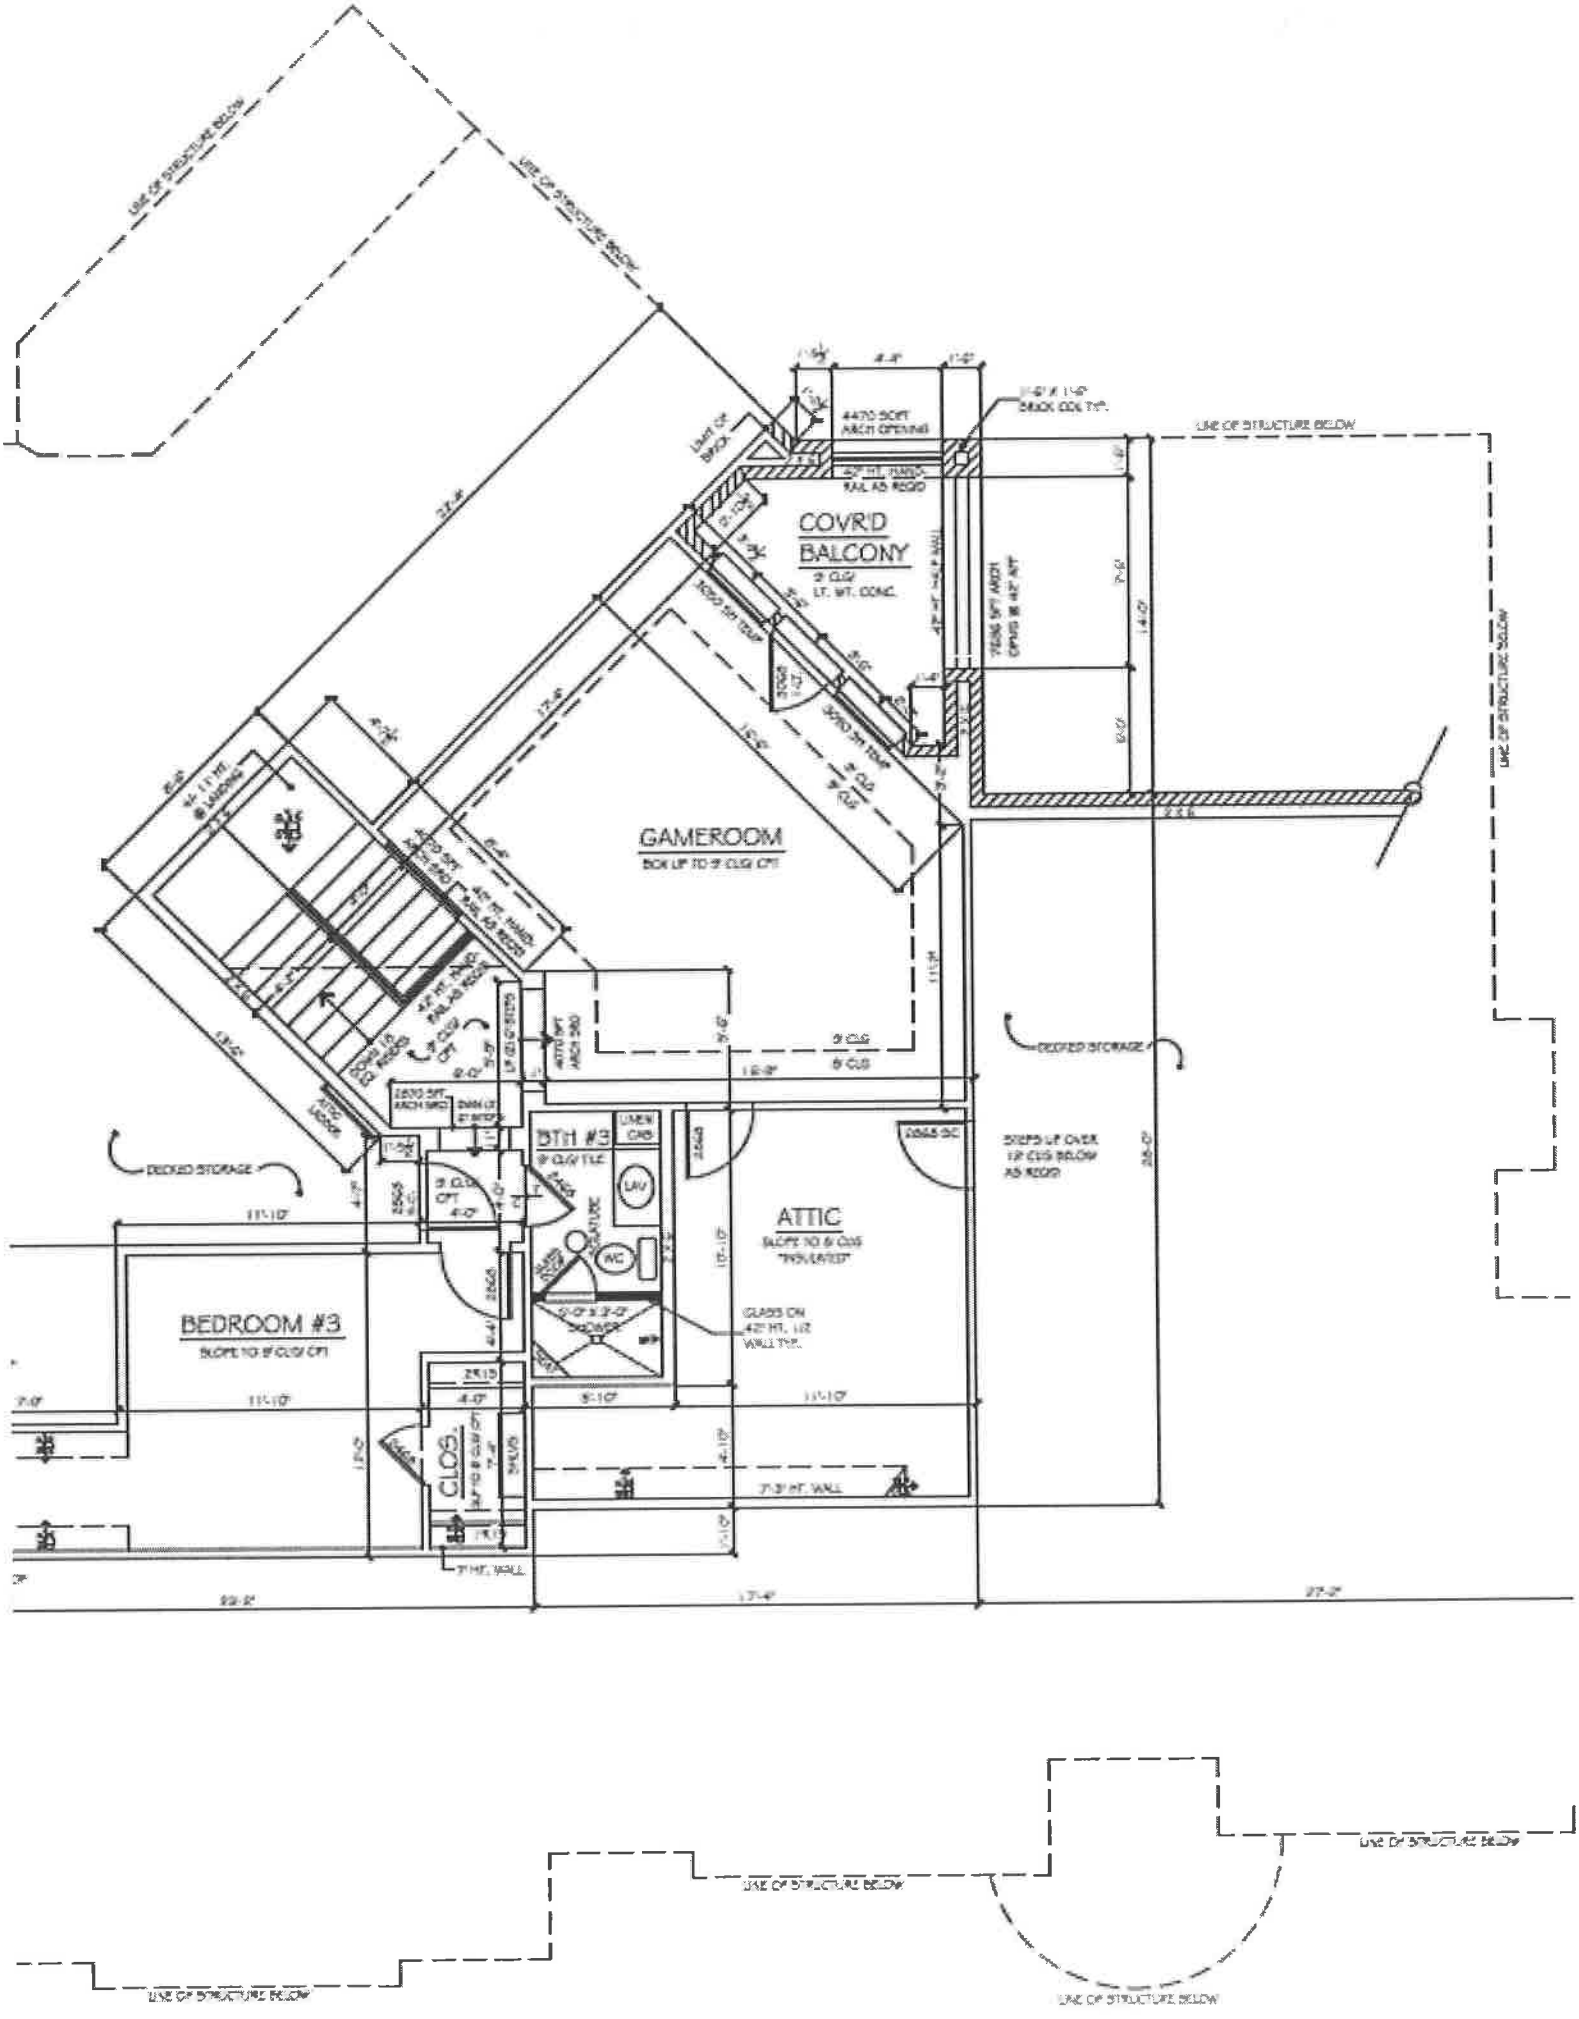
LINE OF STRUCTURE BELOW
COVR'D BALCONY
GAMEROOM
BEDROOM #3
ATTIC
BTH #3
CLOS.
DECKED STORAGE
GLASS ON 42" HT. 1/2 WALL TYP.
7'-3" HT. WALL
7'-0" HT. WALL