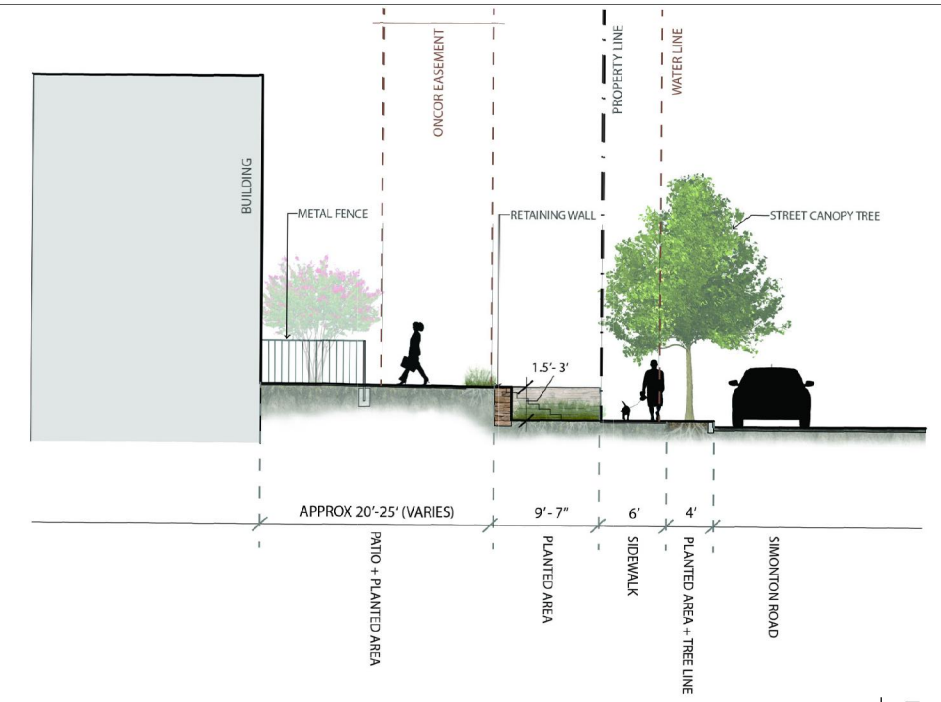

Simonton Road Section | B

1/8"=1'-0"

Rendered Plan | A

1/32"=1'-0"

Jefferson Alpha &Inwood

NW CORNER OF SIMONTON RD.& INWOOD RD.

A DEVELOPMENT OF:

Bridgeview Real Estate
&
JPI

studioOutside
824 Exposition Avenue, Ste. 5
Dallas, Texas 75226
o214.954.7160
f214.954.7162

ISSUE LOG

DATE	DESCRIPTION
03/08/17	LEVEL I SET
04/20/17	LEVEL II REVIEW
05/23/17	LEVEL II SET - RE-ISSUE
06/13/17	CITY SITE PLAN SUBMITTAL
07/31/17	CITY SITE PLAN SUBMITTAL 2

REVISION LOG

DATE	DESCRIPTION	DELTA

O'BRIEN
ARCHITECTS

5310 HARVEST HILL ROAD
SUITE 136
DALLAS, TEXAS 75230
972.788.1010
www.obrienarch.com

REGISTERED LANDSCAPE ARCHITECT
BRADLEY W GOODMAN
2275
STATE OF TEXAS

7.31.2017

This drawing and the design shown is the property of studioOutside. The reproduction, copying, or use of this drawing without the written consent of studioOutside is prohibited and any infringement will be subject to legal action. © Copyright 2017 studioOutside

DATE SEAL:	ARCH. PROJ. #:	SCALE:
	16007/17009	REF. DRAWING

SHEET NO.

L1.04

COPYRIGHT © 2017 O'BRIEN THESE DRAWINGS, OR PARTS THEREOF, MAY NOT BE REPRODUCED IN ANY FORM, BY ANY METHOD, FOR ANY PURPOSE, WITHOUT PRIOR WRITTEN CONSENT FROM O'BRIEN