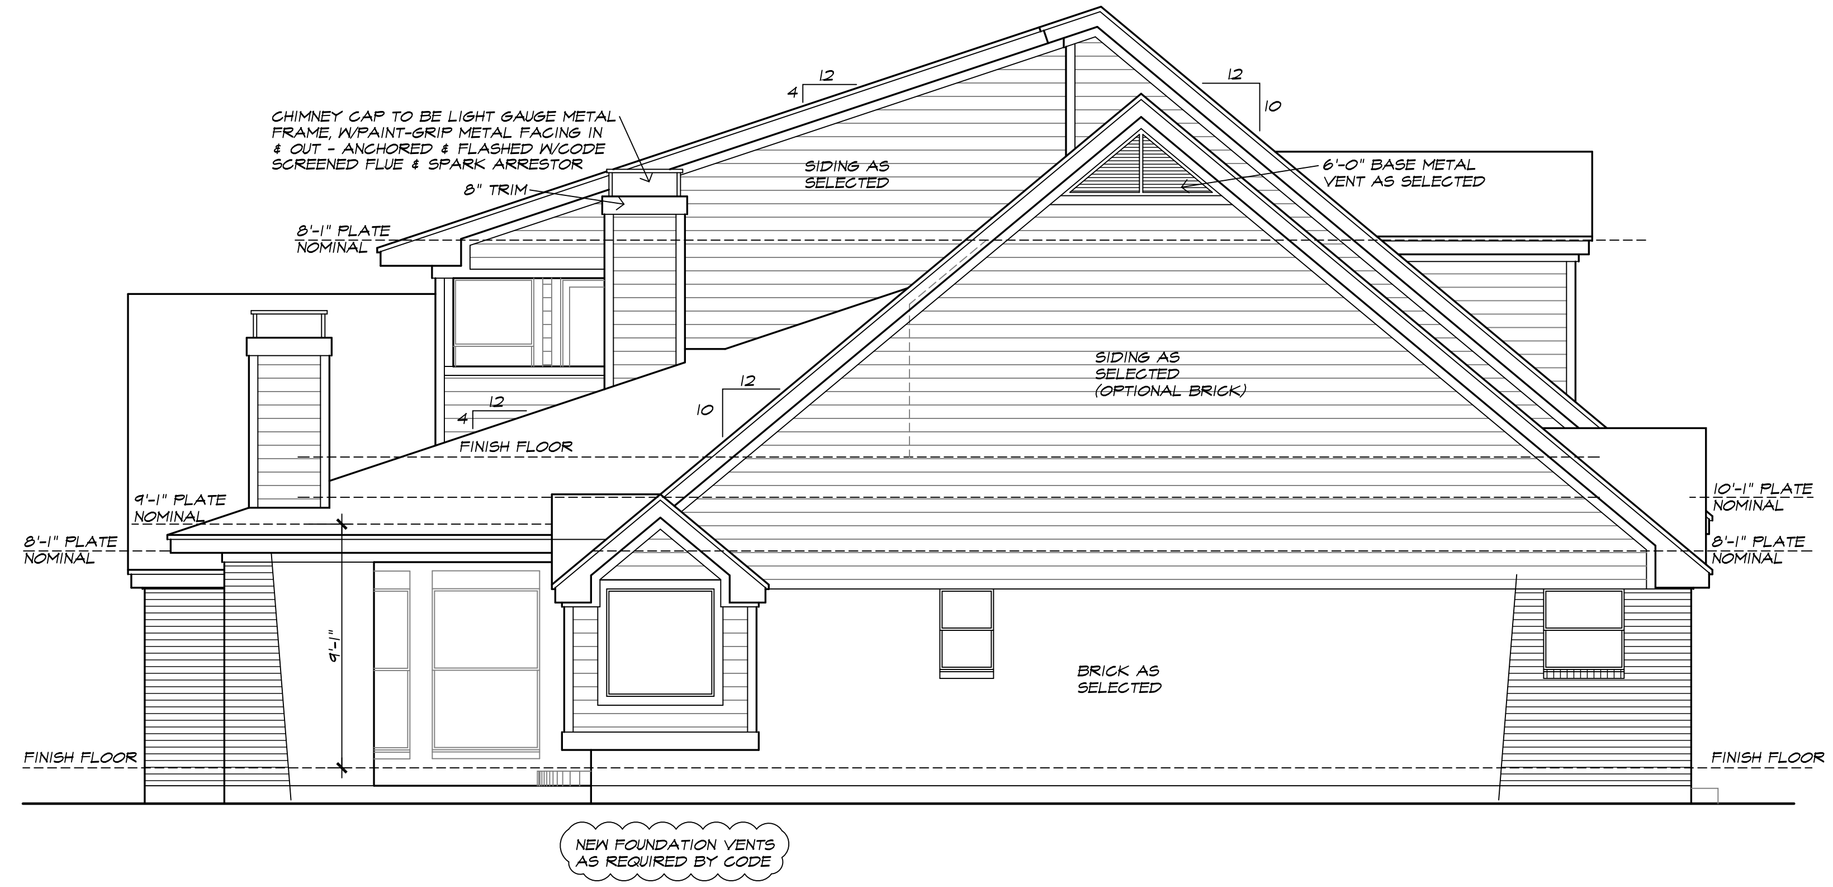

RIGHT SIDE ELEVATION

SCALE 1/4"=1'-0"

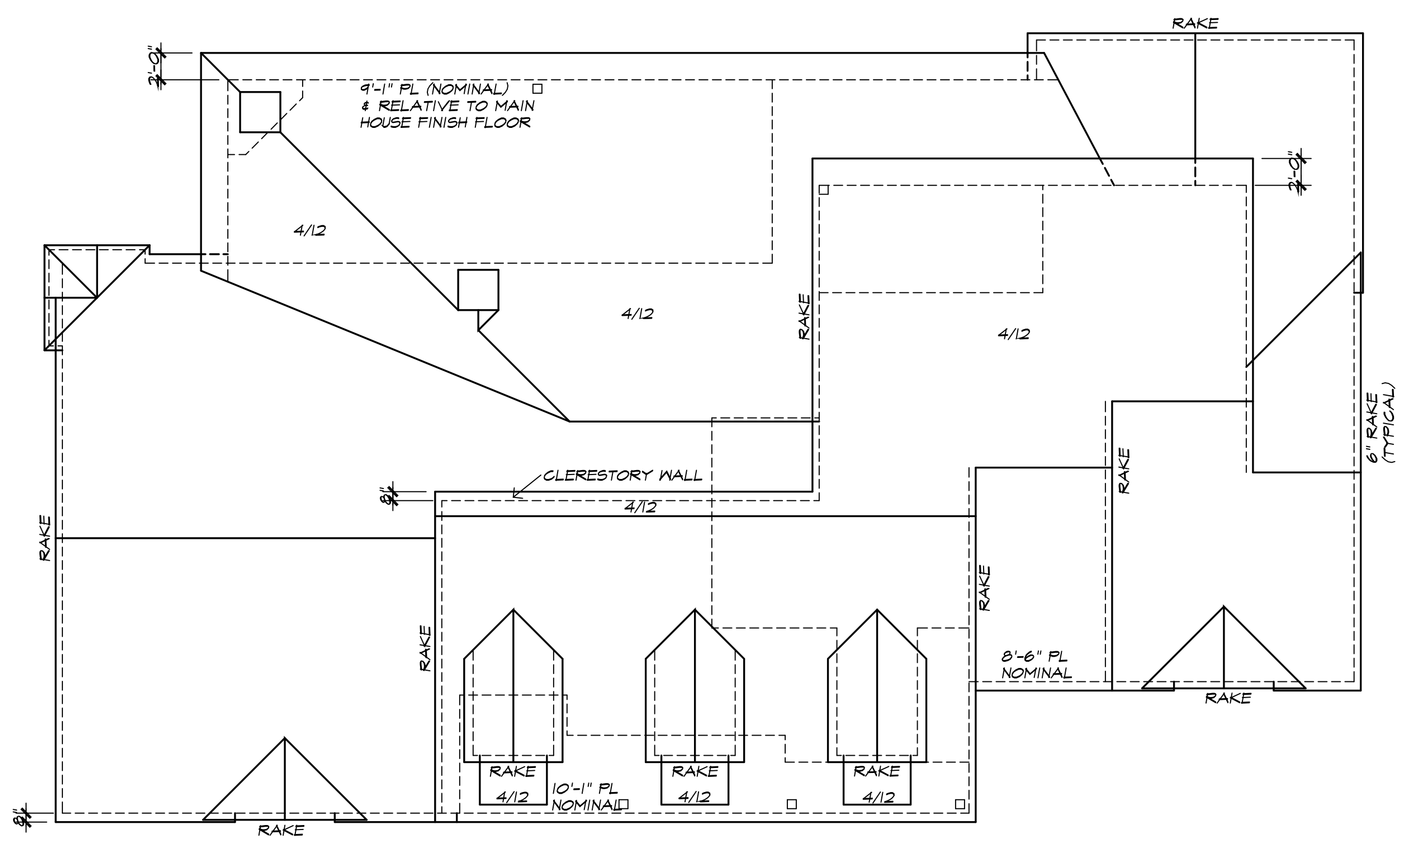

ROOF PLAN

SCALE 1/8"=1'-0"

* ROOF AS SPECIFIED @ 10/12 UNLESS NOTED
* SCREENED CORNICE VENTS AS PER CODE
* ATTIC VENTILATION AS PER CODE

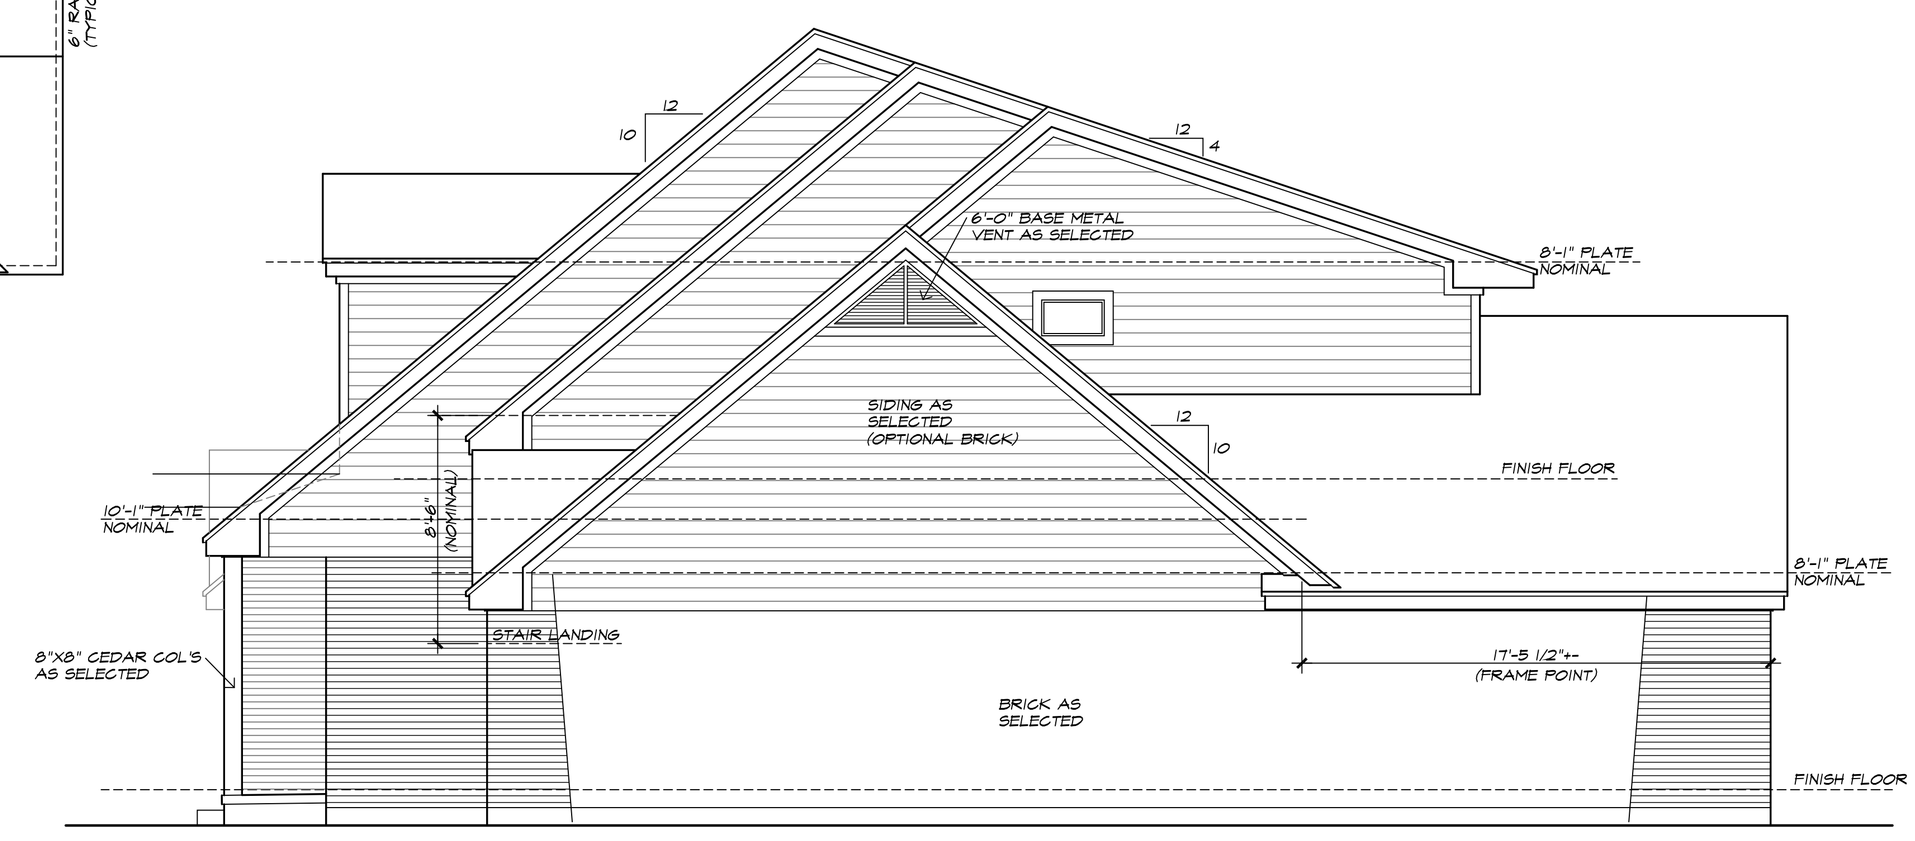

LEFT SIDE ELEVATION

SCALE 1/4"=1'-0"

13725 BRAEMAR DRIVE
LOT 6 BLOCK C
BROOKHAVEN ESTATES #1
FARMERS BRANCH, TEXAS

A CUSTOM RESIDENCE FOR CASTLETOP CONSTRUCTION

QUALITY DESIGNS - MIKE ROUSE
2307 HIGHRIDGE
SACHSE, TEXAS 75048
(214) 801-9944

"WHERE DESIGN EXCELLENCE BEGINS"

COPYRIGHT 2014 - QUALITY DESIGNS-MIKE ROUSE - ALL RIGHTS RESERVED

REVISED	DATE
	5/23/2014
	A-07

ELEVATIONS & ROOF PLAN

DESIGN NUMBER
RD-4389