REVISIONS:

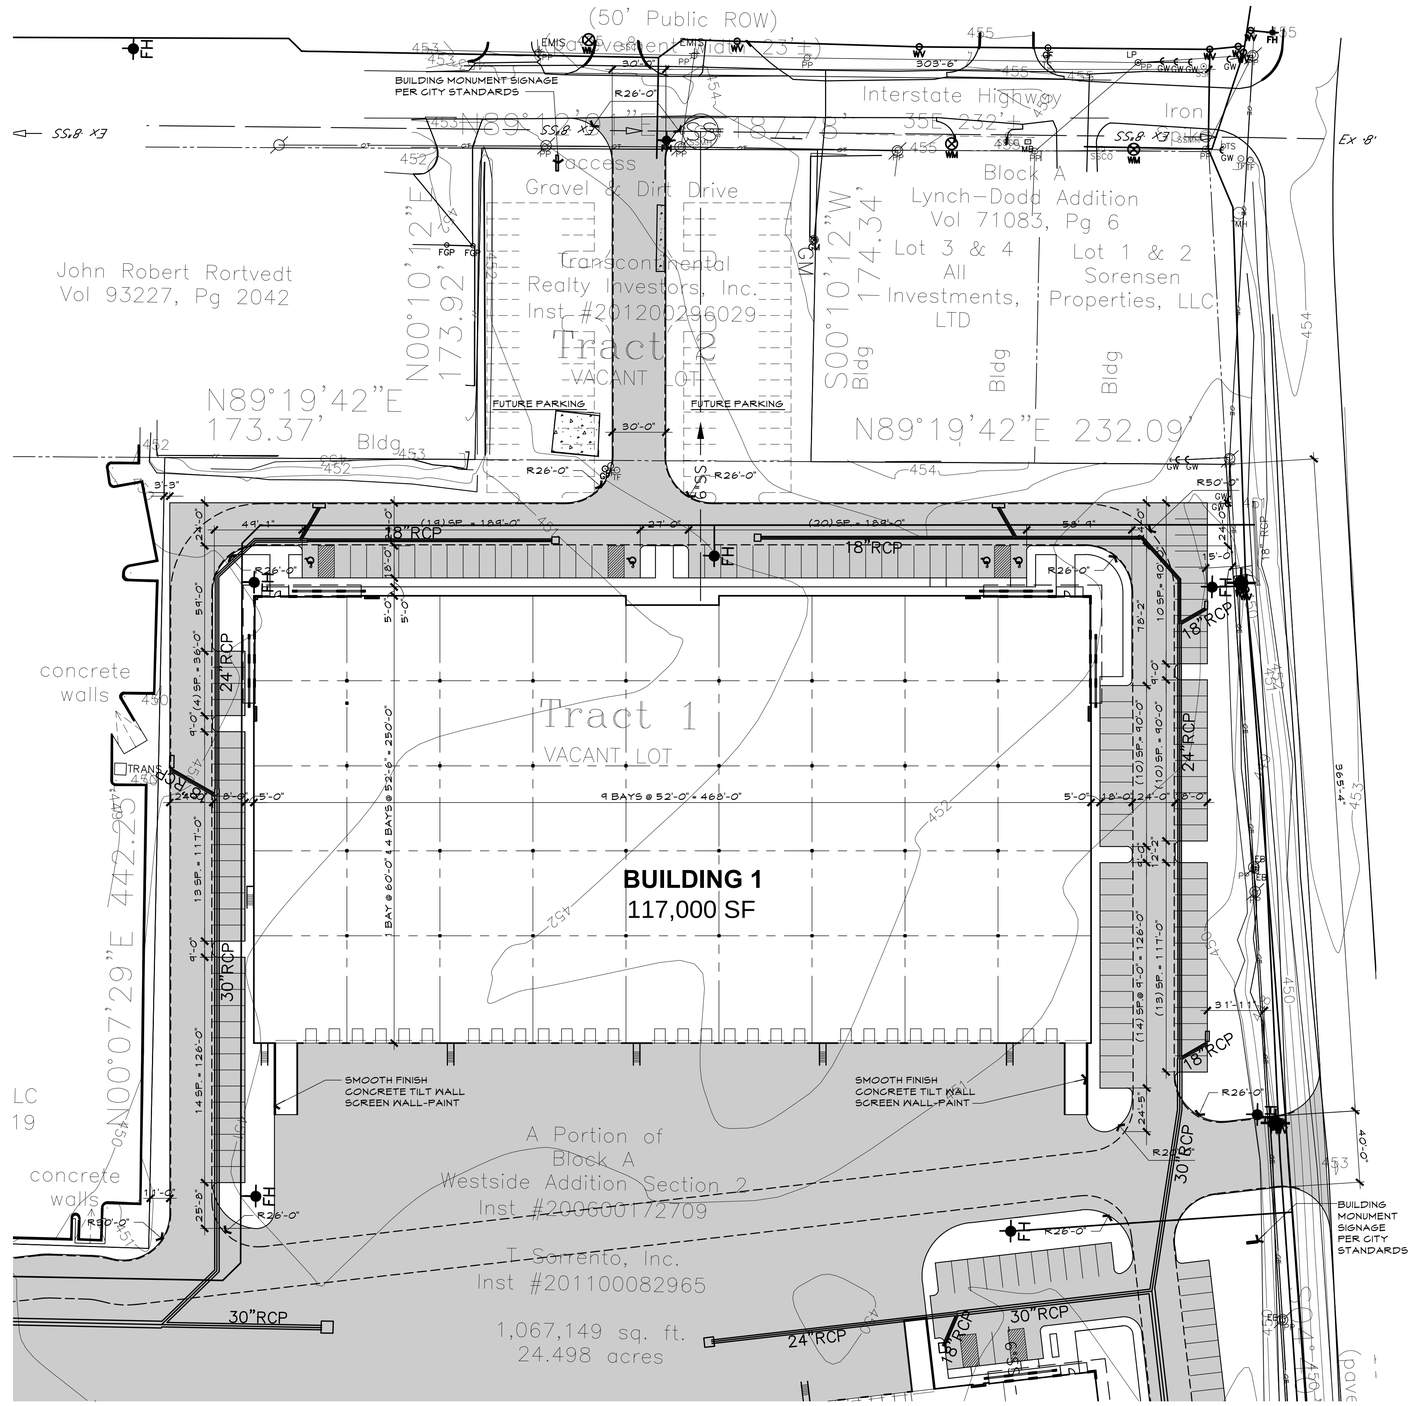

NORTH

01 **SITE PLAN**

SCALE: 1" = 40'-0"

PROPOSED BUILDINGS 1 & 2
DALLAS CORPORATE CENTER NORTH

MERCERS CROSSING

FARMERS BRANCH, TEXAS

MEINHARDT & ASSOCIATES ARCHITECTS, P.L.L.C.
14642 DALLAS PARKWAY
SUITE 550
DALLAS TEXAS 75254
972-980-9990

PROJECT NO.

SHEET TITLE:

DRAWN BY: CHECKED BY:

PROLOGIS™
2501 N. Harwood | Ste. 2450
Dallas, Texas 75201
Phone: 972.884.9292
Fax: 972.488.9848
www.prologis.com

DATE: 06-04-14 SHEET: A1.01

G:\PROLOGIS\13826-Mercer Crossing\Marketing\PD Submittal\826 PD Site Plan 060214.dwg, 6/3/2014 9:13:37 AM, 1:1