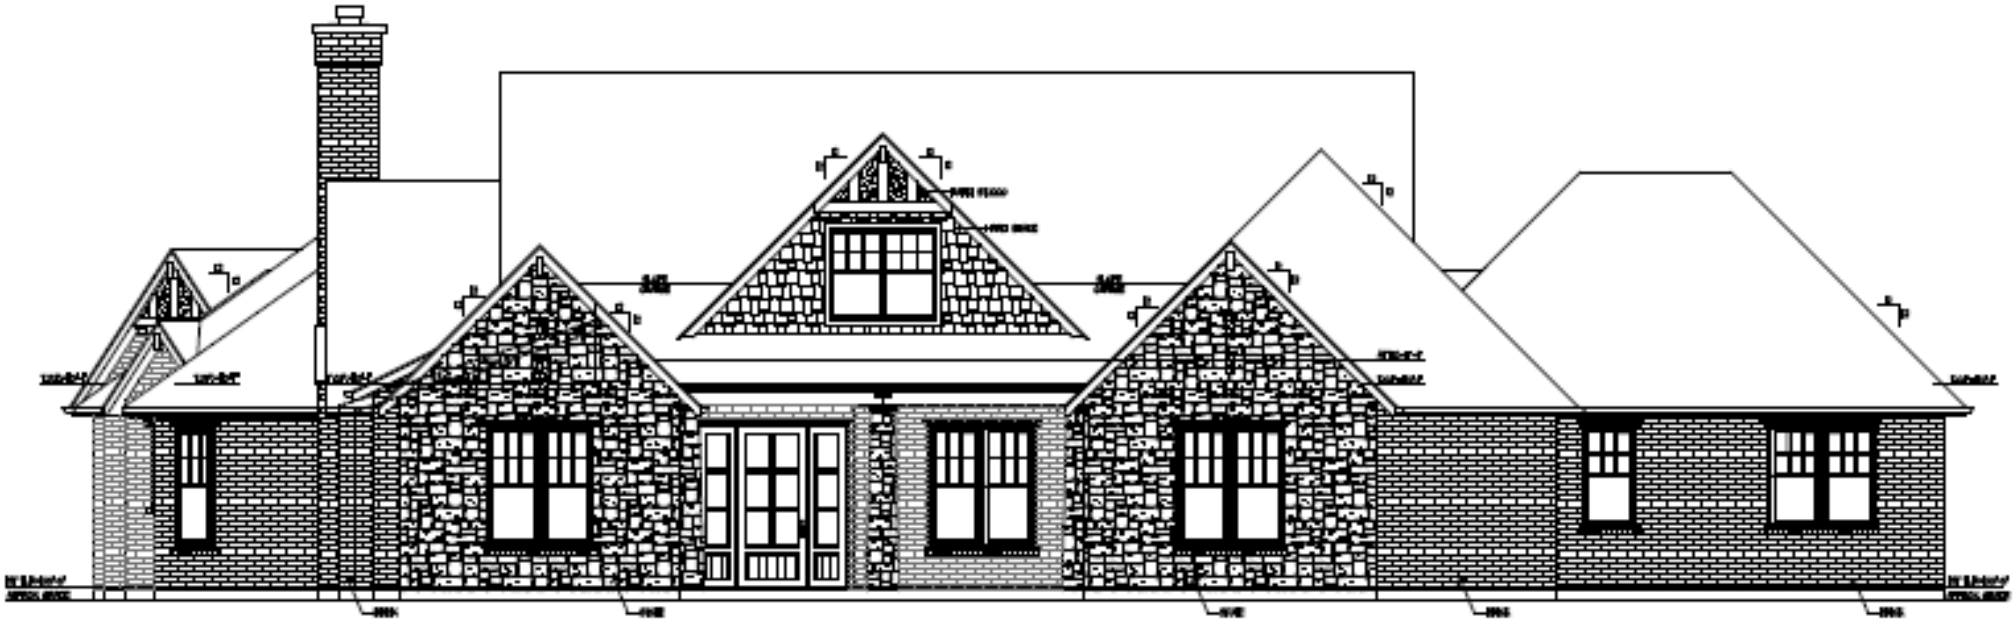


1 ENTRY ELEVATION