SURVEY PLAT

This is to certify that I have made a careful and accurate survey of the property located at 14430 TANGLEWOOD DRIVE in the City of FARMERS BRANCH, DALLAS County, Texas, described as follows:
Being Lot 6, in Block 5, of BROOKHAVEN HILLS, an Addition to the City of FARMERS BRANCH, Dallas County, Texas, according to the Map thereof recorded in Volume 51, Page 207, Map Records, Dallas County, Texas. NOTE: This survey was prepared without benefit of a title commitment.

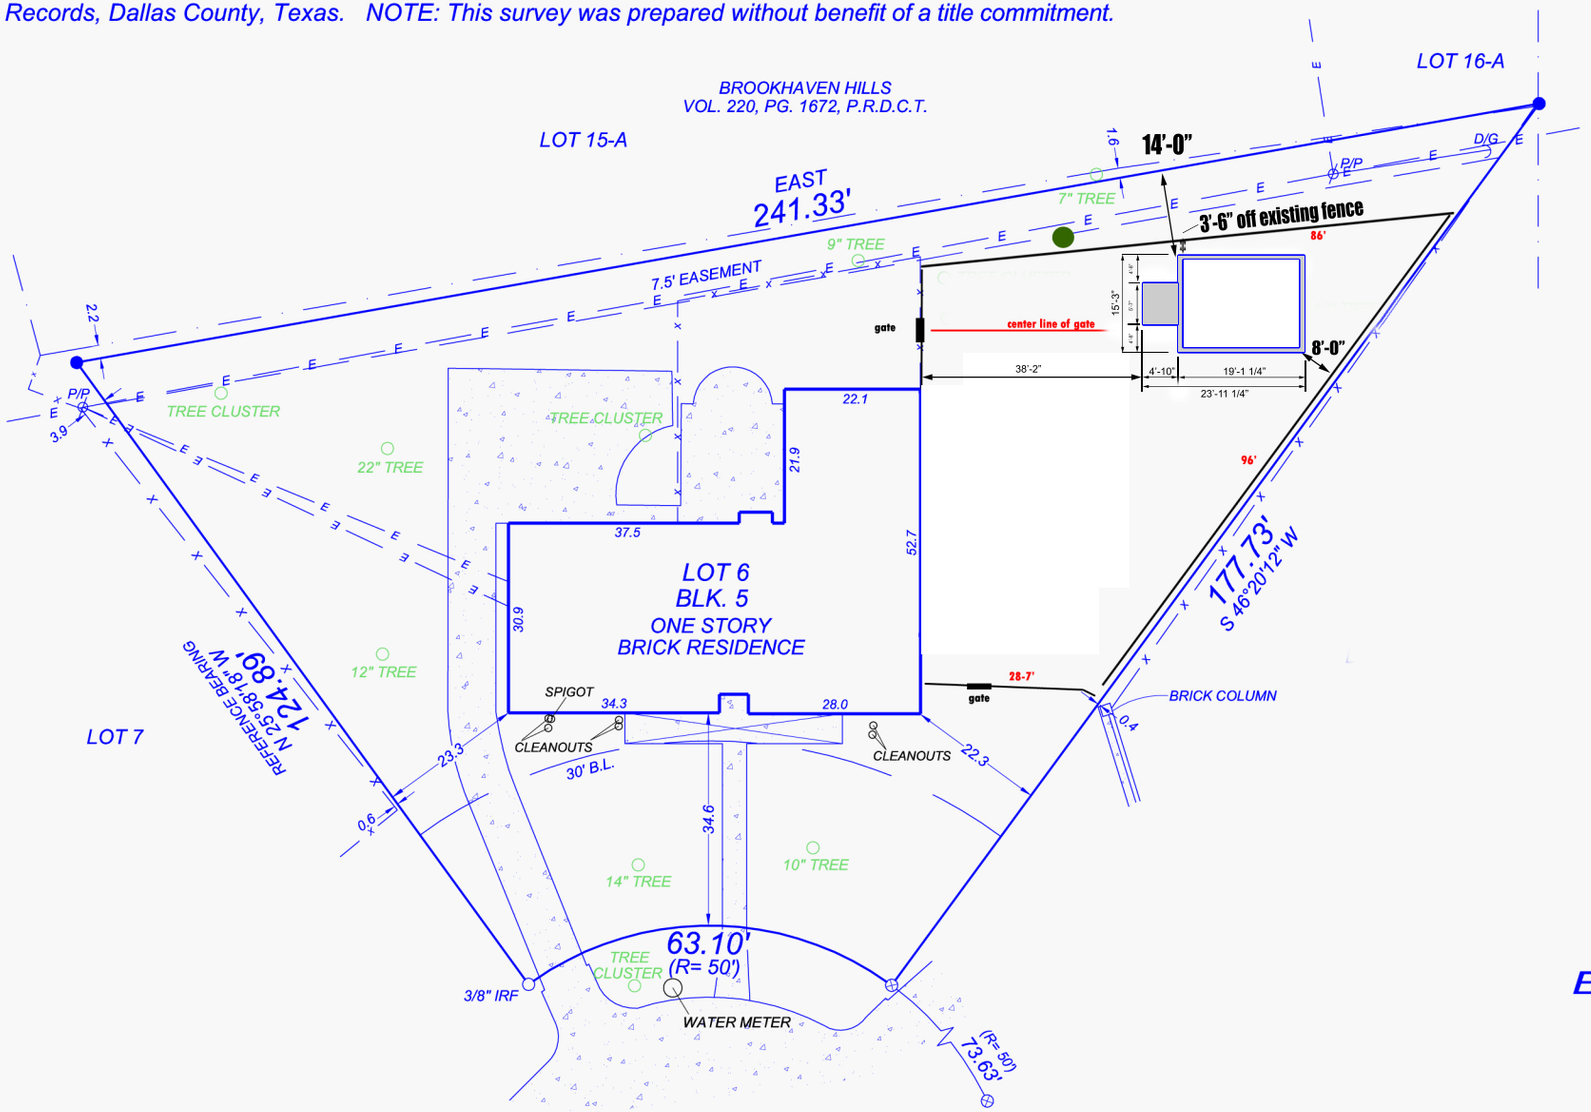

Scale: 1" = 30'

LEGEND

- 1/2" Steel / Iron Rod Found
- 1/2" Steel / Iron Rod Set w/ Red Cap "4597"
- Property Line
- Wood Fence
- Chain Link / Wire Fence
- Overhead Utilities
- Control Monument

14430 TANGLEWOOD DRIVE

I hereby certify that on the 25TH day of JUNE, 20 15, this survey being a copyright protected product was made on the ground and this survey plat has been prepared as per the field notes thereby produced, and it properly represents the facts as found on the ground. This survey plat has been prepared in accordance with, and in substantial compliance with, all rules and regulations promulgated by the Texas Board of Professional Land Surveying

Date : JUNE 25, 2015

JOB # : 15-2100

STATE OF TEXAS REGISTERED HARRY J. ROWELL 4597 PROFESSIONAL LAND SURVEYOR

By : Harry Rowell

HARRY ROWELL
& Associates, INC.
Surveying & Engineering

© 1989 Harry Rowell

2430 Squire Place Ste. 2
Farmers Branch, Texas 75234 (972) 247-5533