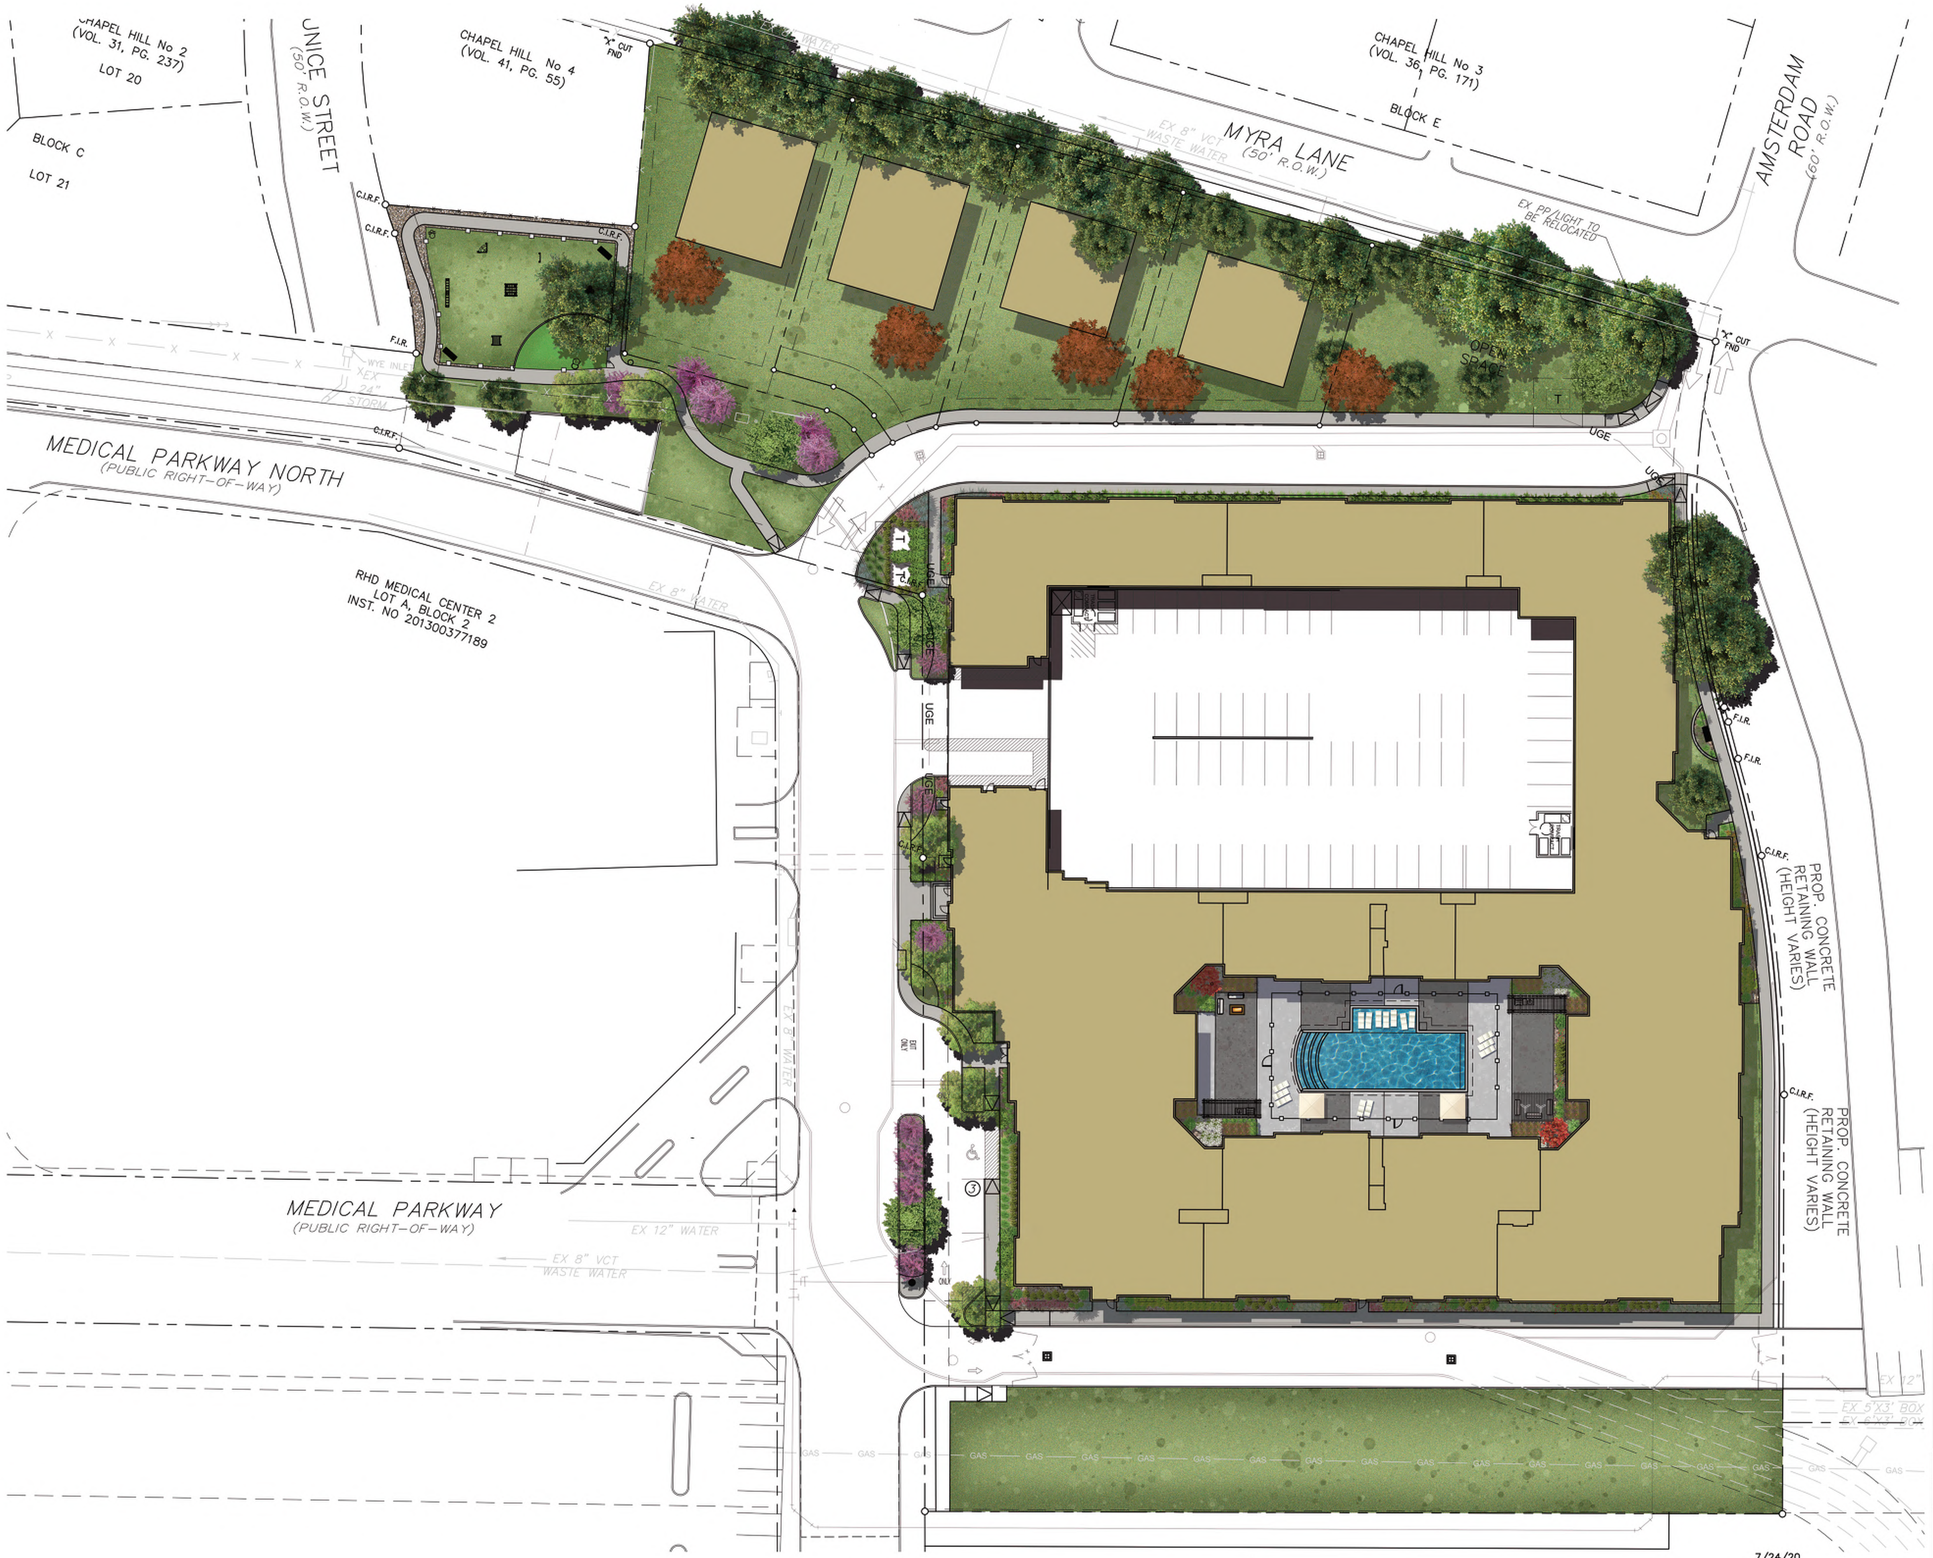

7/24/20

GRAPHIC SCALE
0 30 60 FEET
Scale 1"=30' - 0"

AWR Designs, LLC
P.O. Box 1746
Aledo, Texas 76008
amanda@awr-designs.com
c. 512.517.3589

	DATE	ACTION
PLANNING AND ZONING COMMISSION DATE:		
CITY COUNCIL DATE:		
ORDINANCE NO.:		
RESOLUTION NO.:		
ADMINISTRATIVE APPROVAL DATE:		

LANDSCAPE PLAN

THE SPOT @ MYRA PARK

LOTS 1A, 1B, 1C, 1D, & 2R BLOCK C
RHD MEDICAL CENTER II ADDITION
CITY OF FARMERS BRANCH, TEXAS

VIEWTECH INC. TEXAS FIRM REGISTRATION NO. F2658
4205 BELTWAY DR. ADDISON, TX. 75001 (972) 661-8187 FAX (972) 661-8172

DESIGN	DRAWN	DATE	SCALE	JOB #	SHEET
AW	JG	9/8/20		2018.170	L4.01