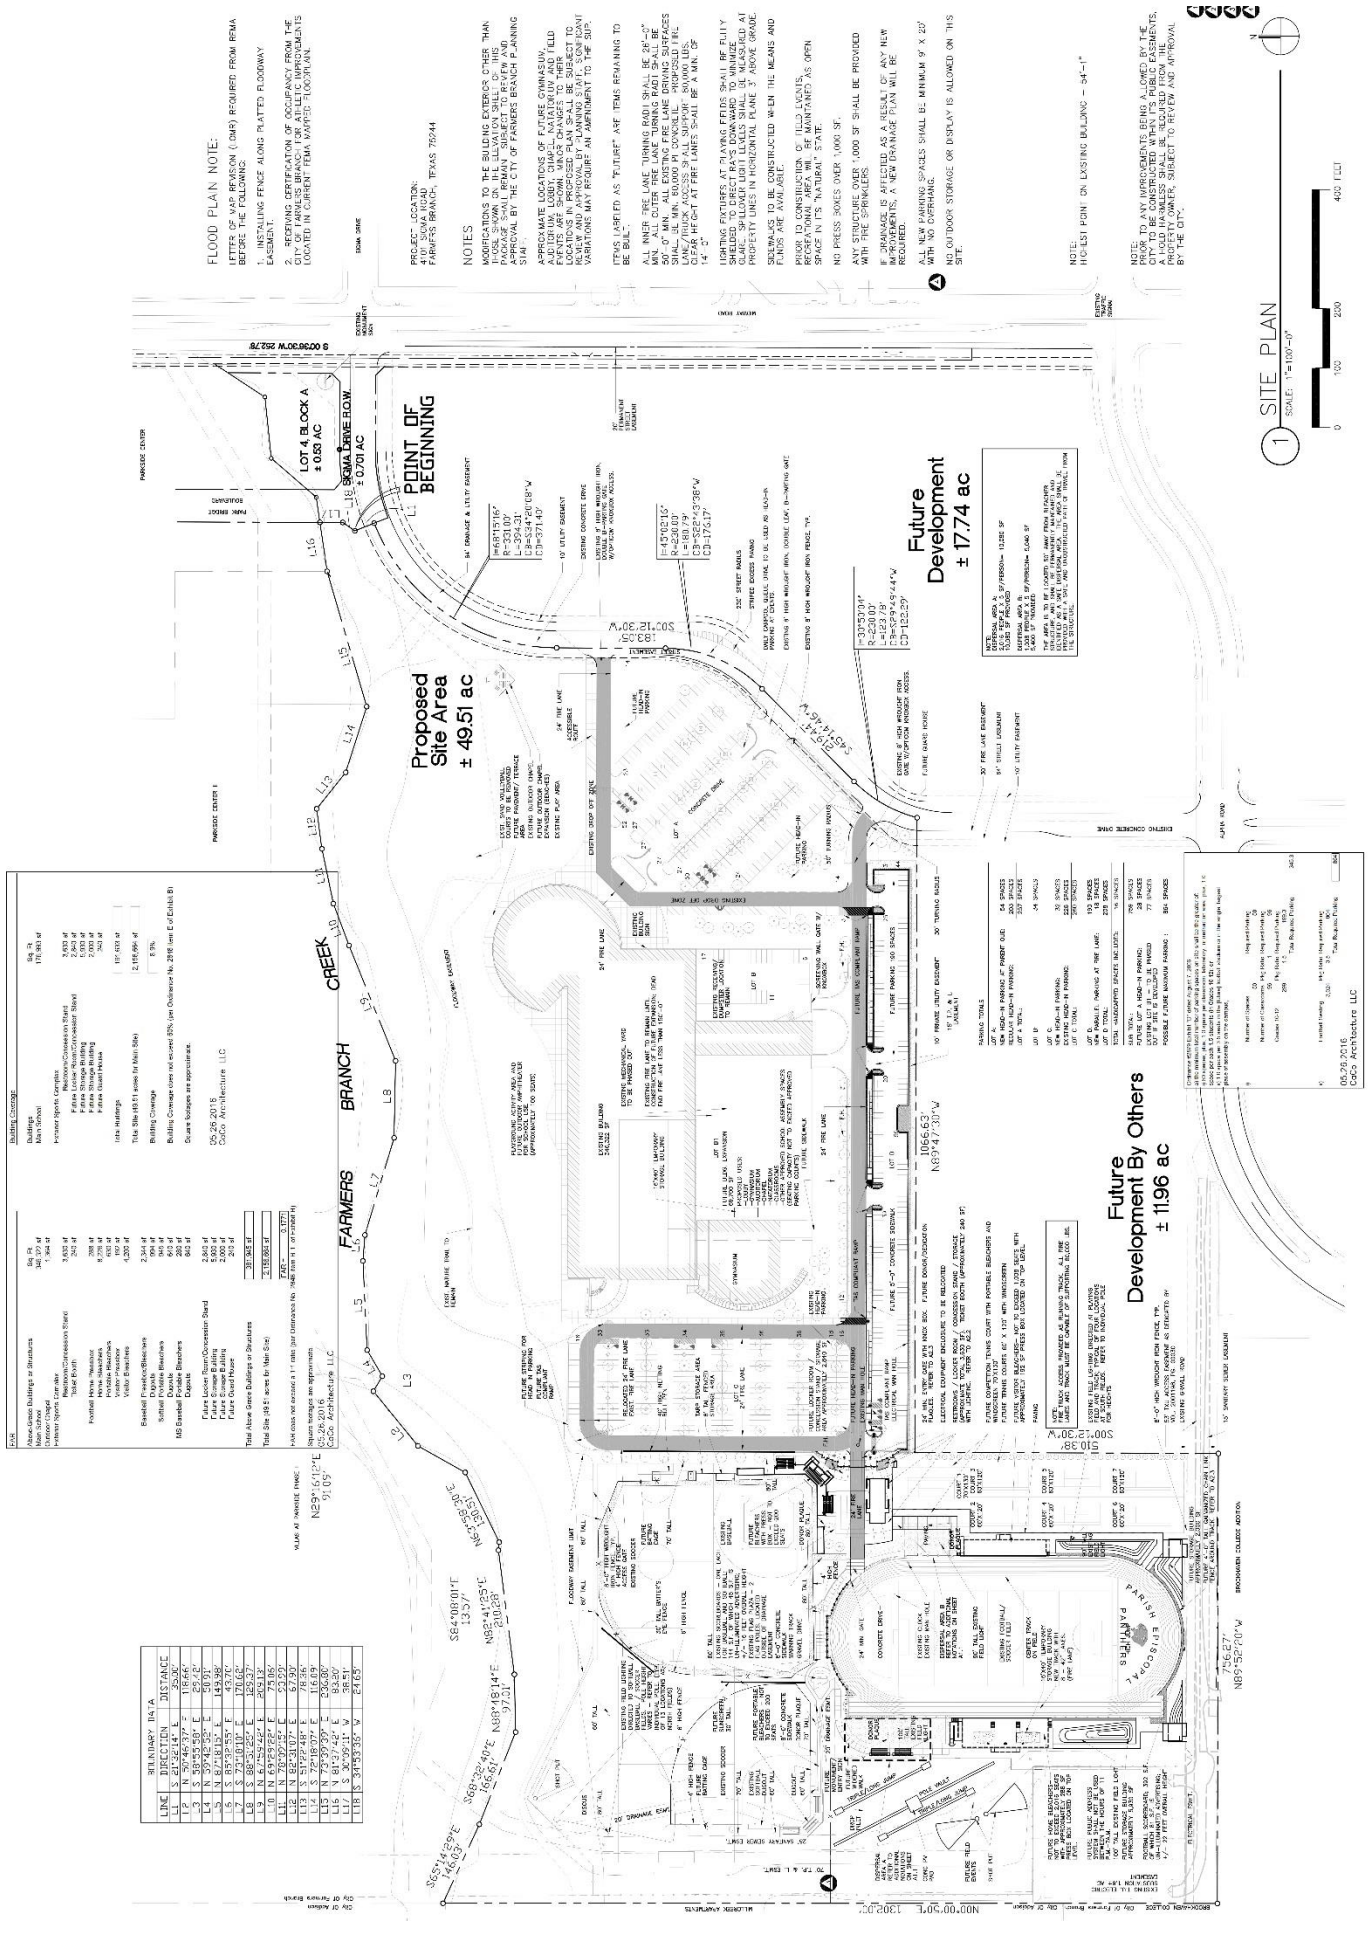Existing Site Plan