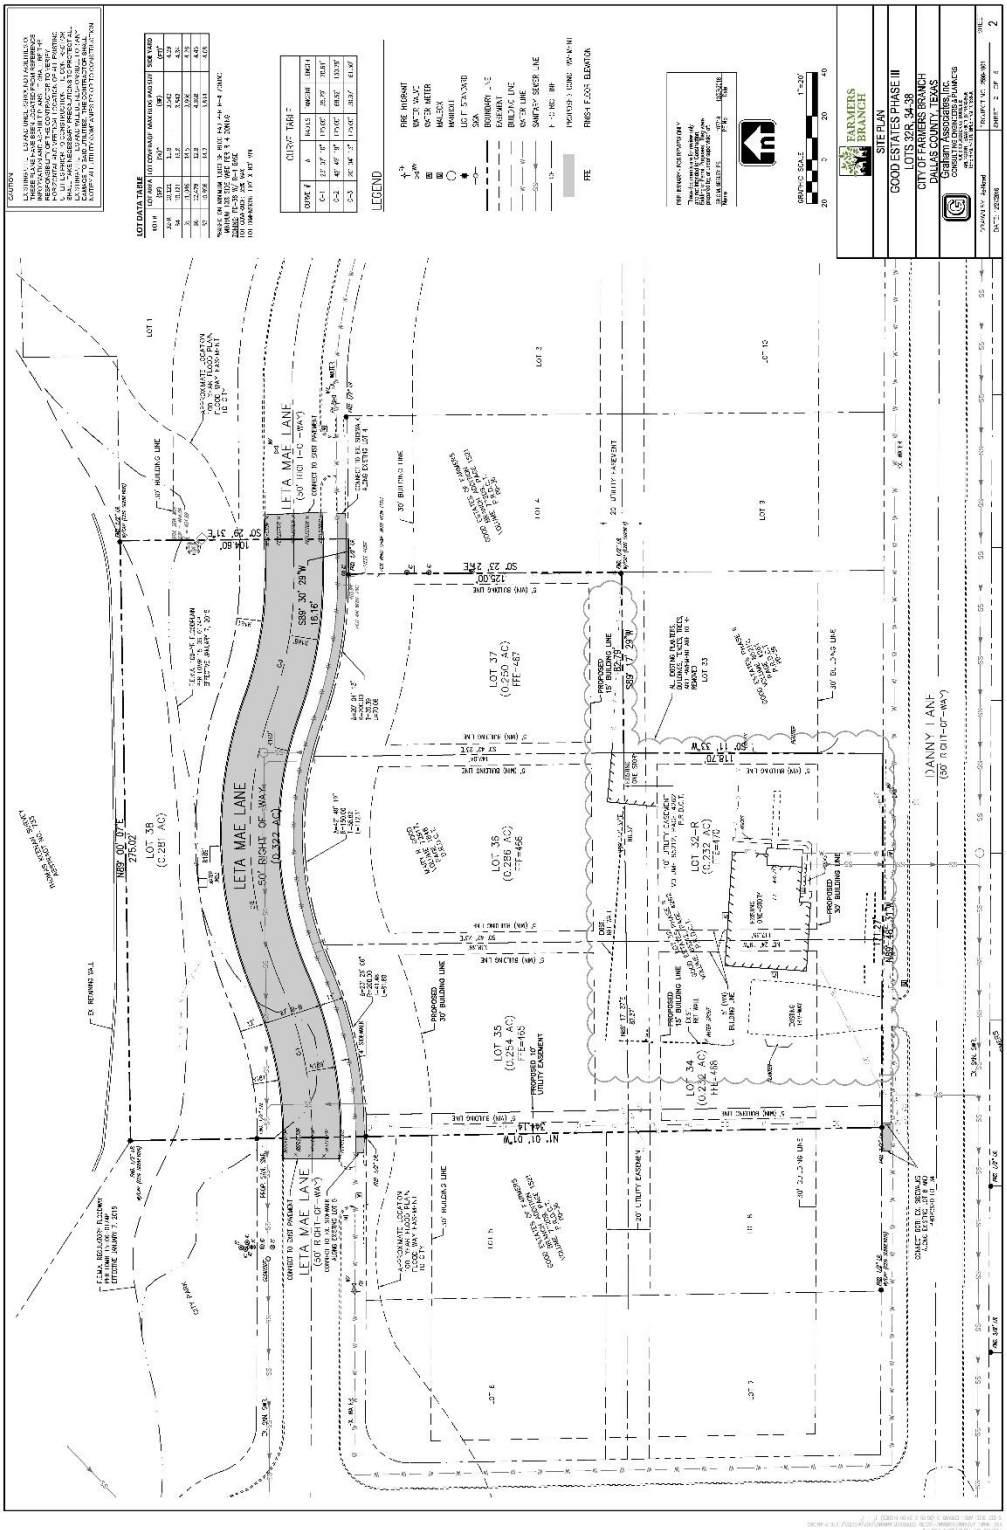Resolution No. 2017-014
Exhibit "B" – Detailed Site Plan