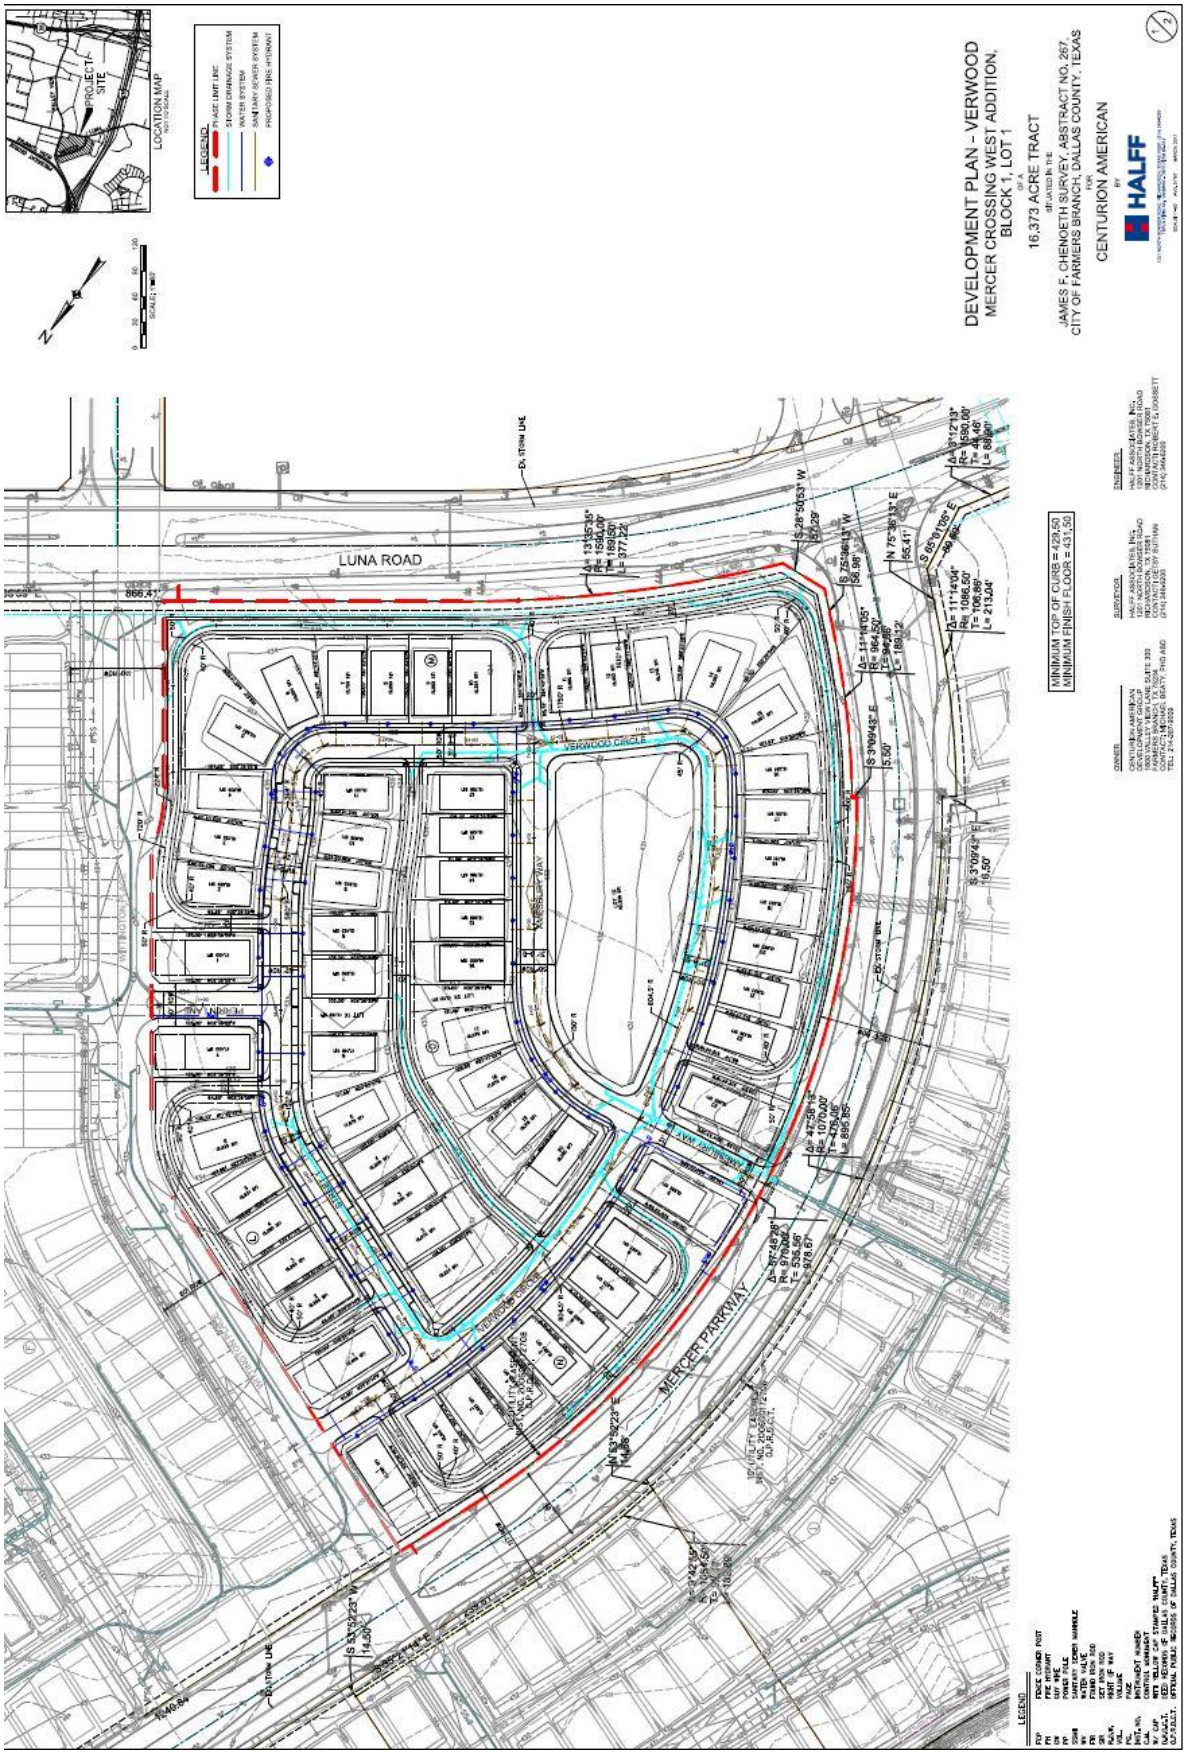Resolution No. 2017-031
Approved Detailed Site Plan