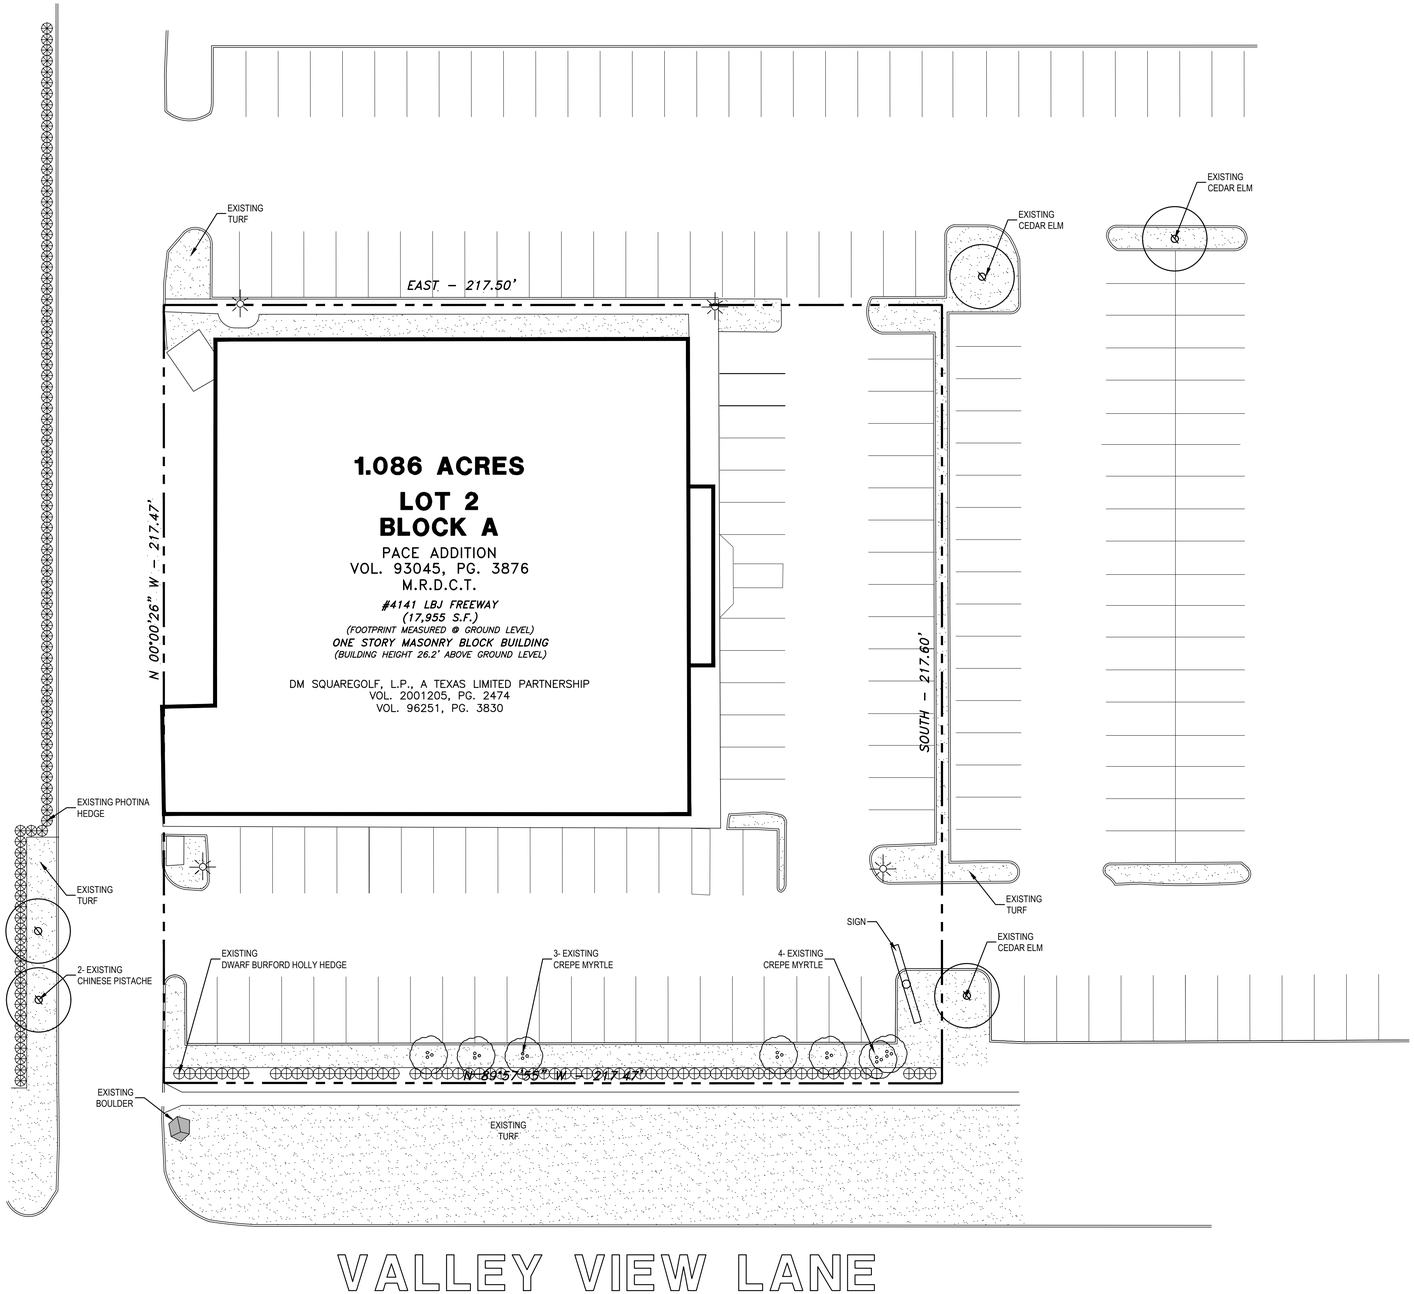

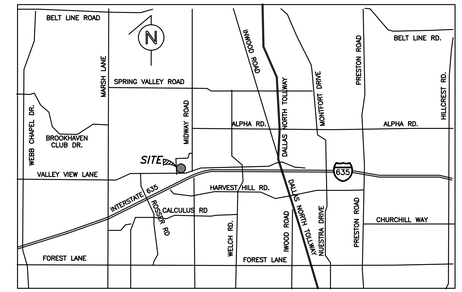

VICINITY MAP
NOT-TO-SCALE

01 EXISTING CONDITIONS LANDSCAPE PLAN

SCALE 1"=20'-0"

0 10 20 40

4141 LBJ FREEWAY

FARMERS BRANCH, TEXAS

ISSUE:
FOR REVIEW 09.24.2017

DATE:
09.24.2018

SHEET NAME:
EXISTING CONDITIONS LANDSCAPE PLAN

SHEET NUMBER:

L.1