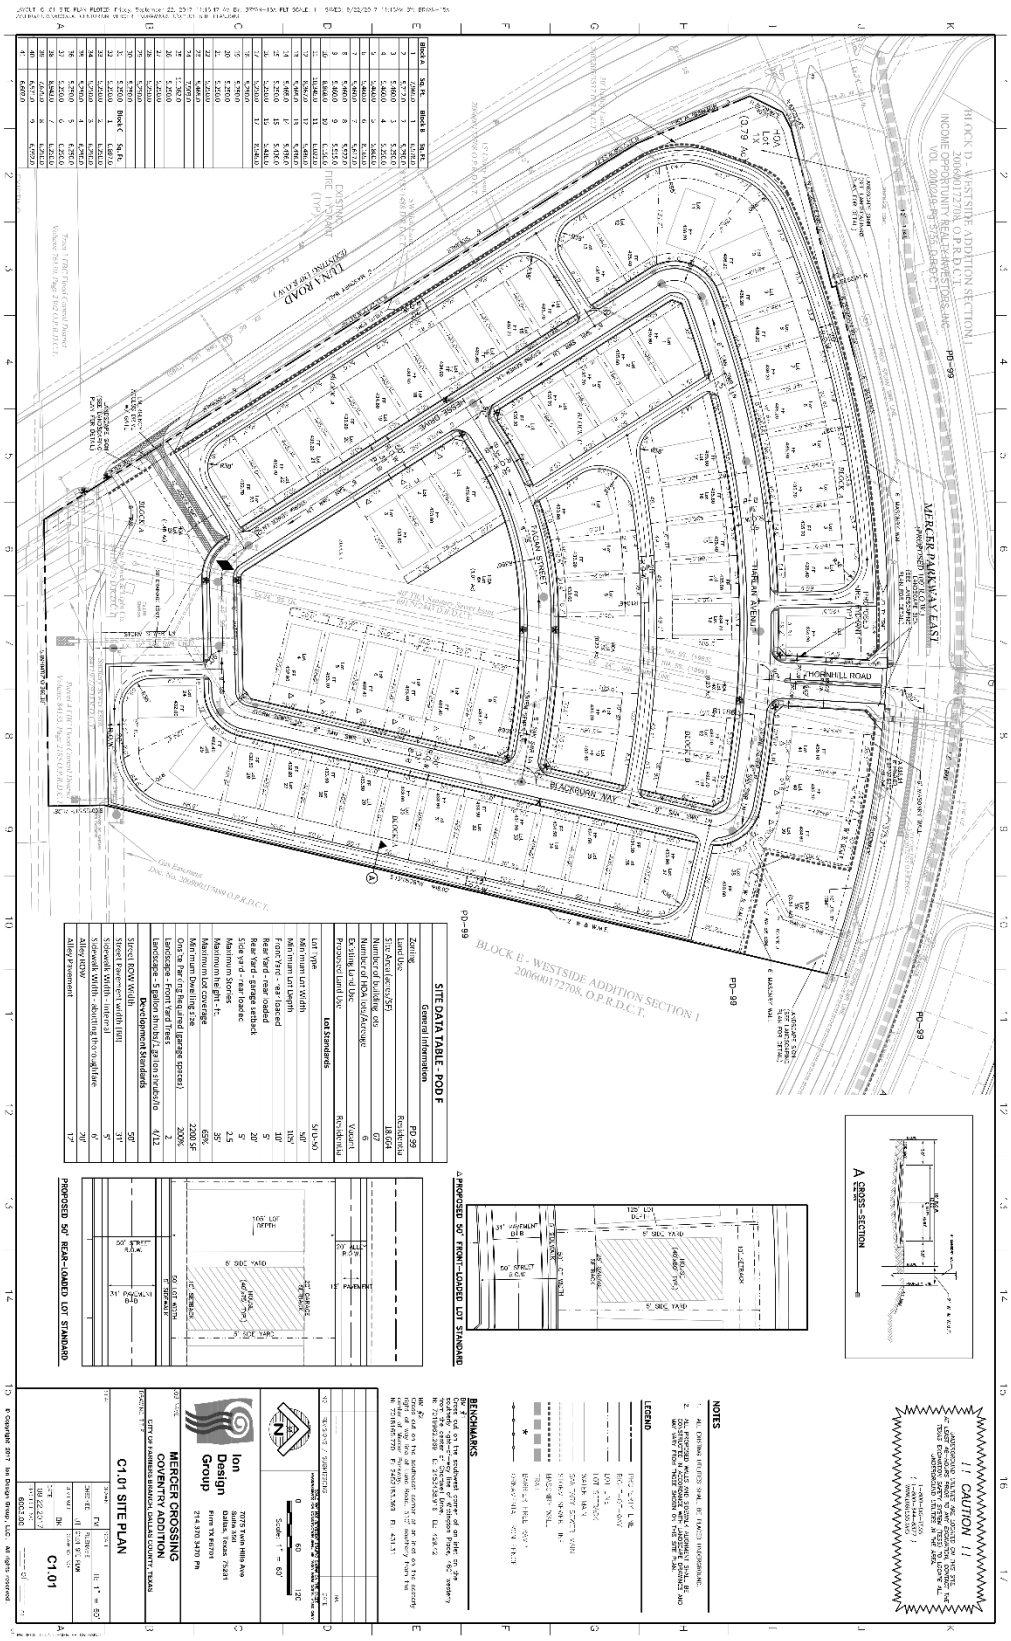Resolution No. 2017-119
Exhibit "B" – Detailed Site Plan