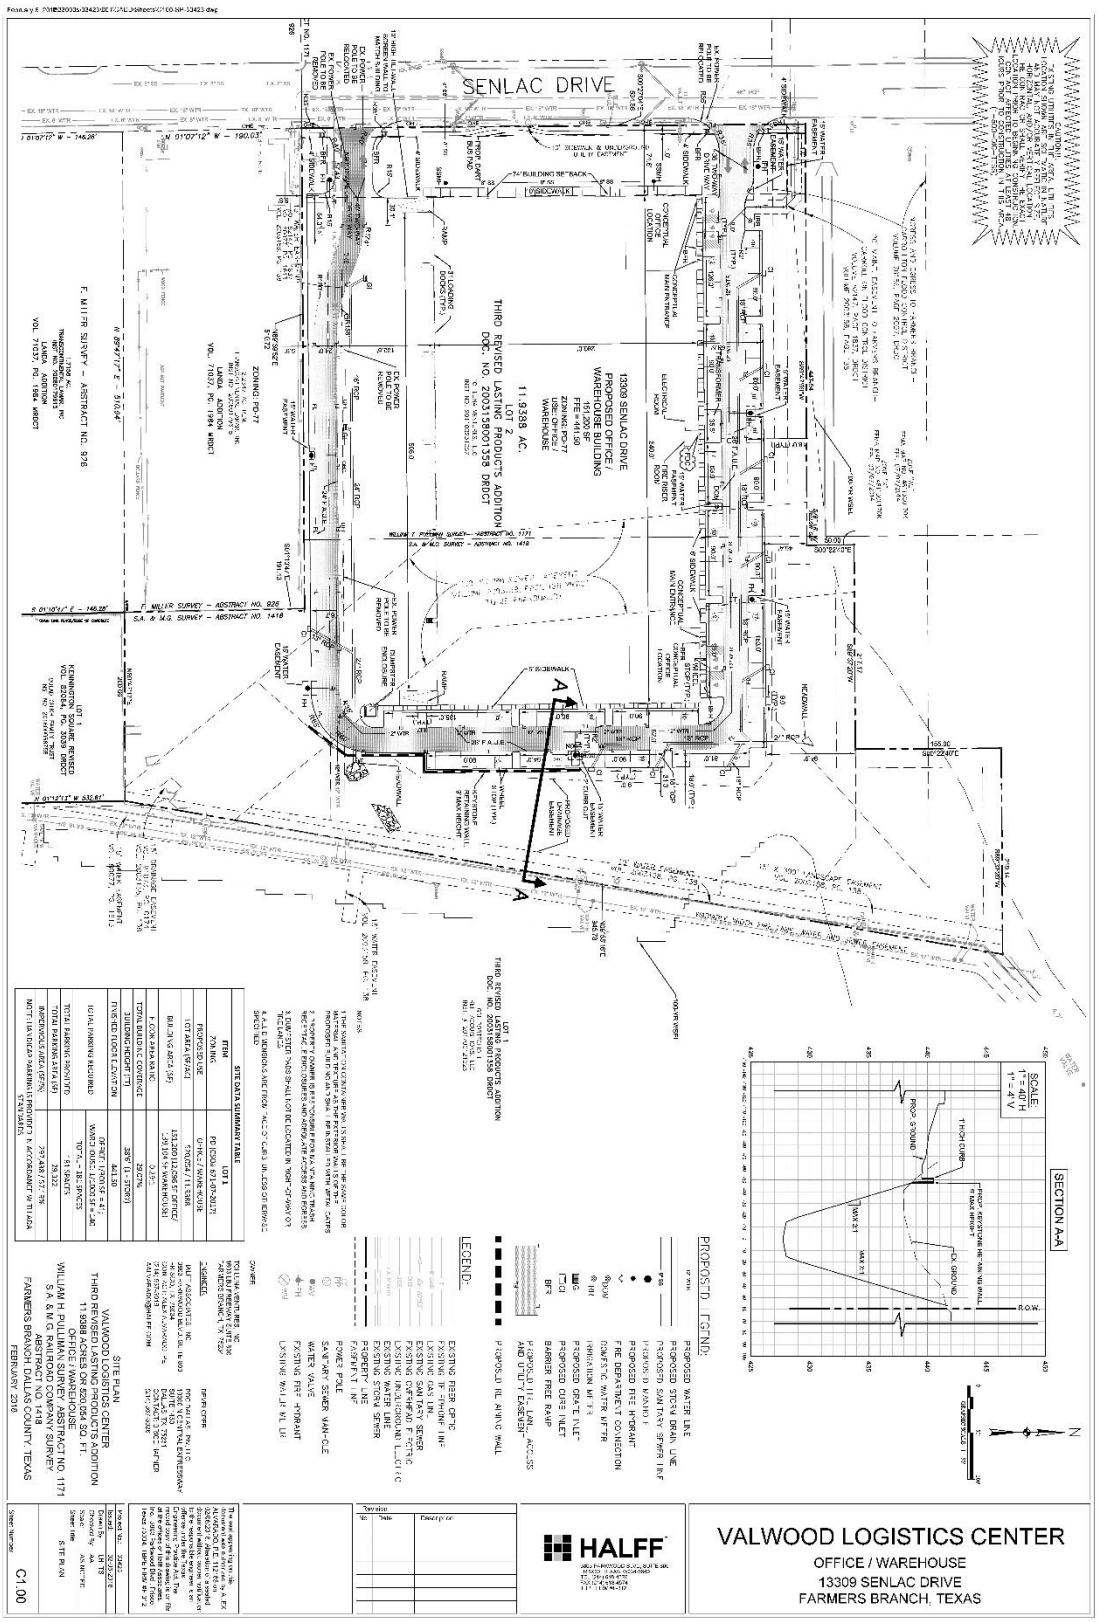Resolution No. 2018-026
Exhibit "A" – Detailed Site Plan