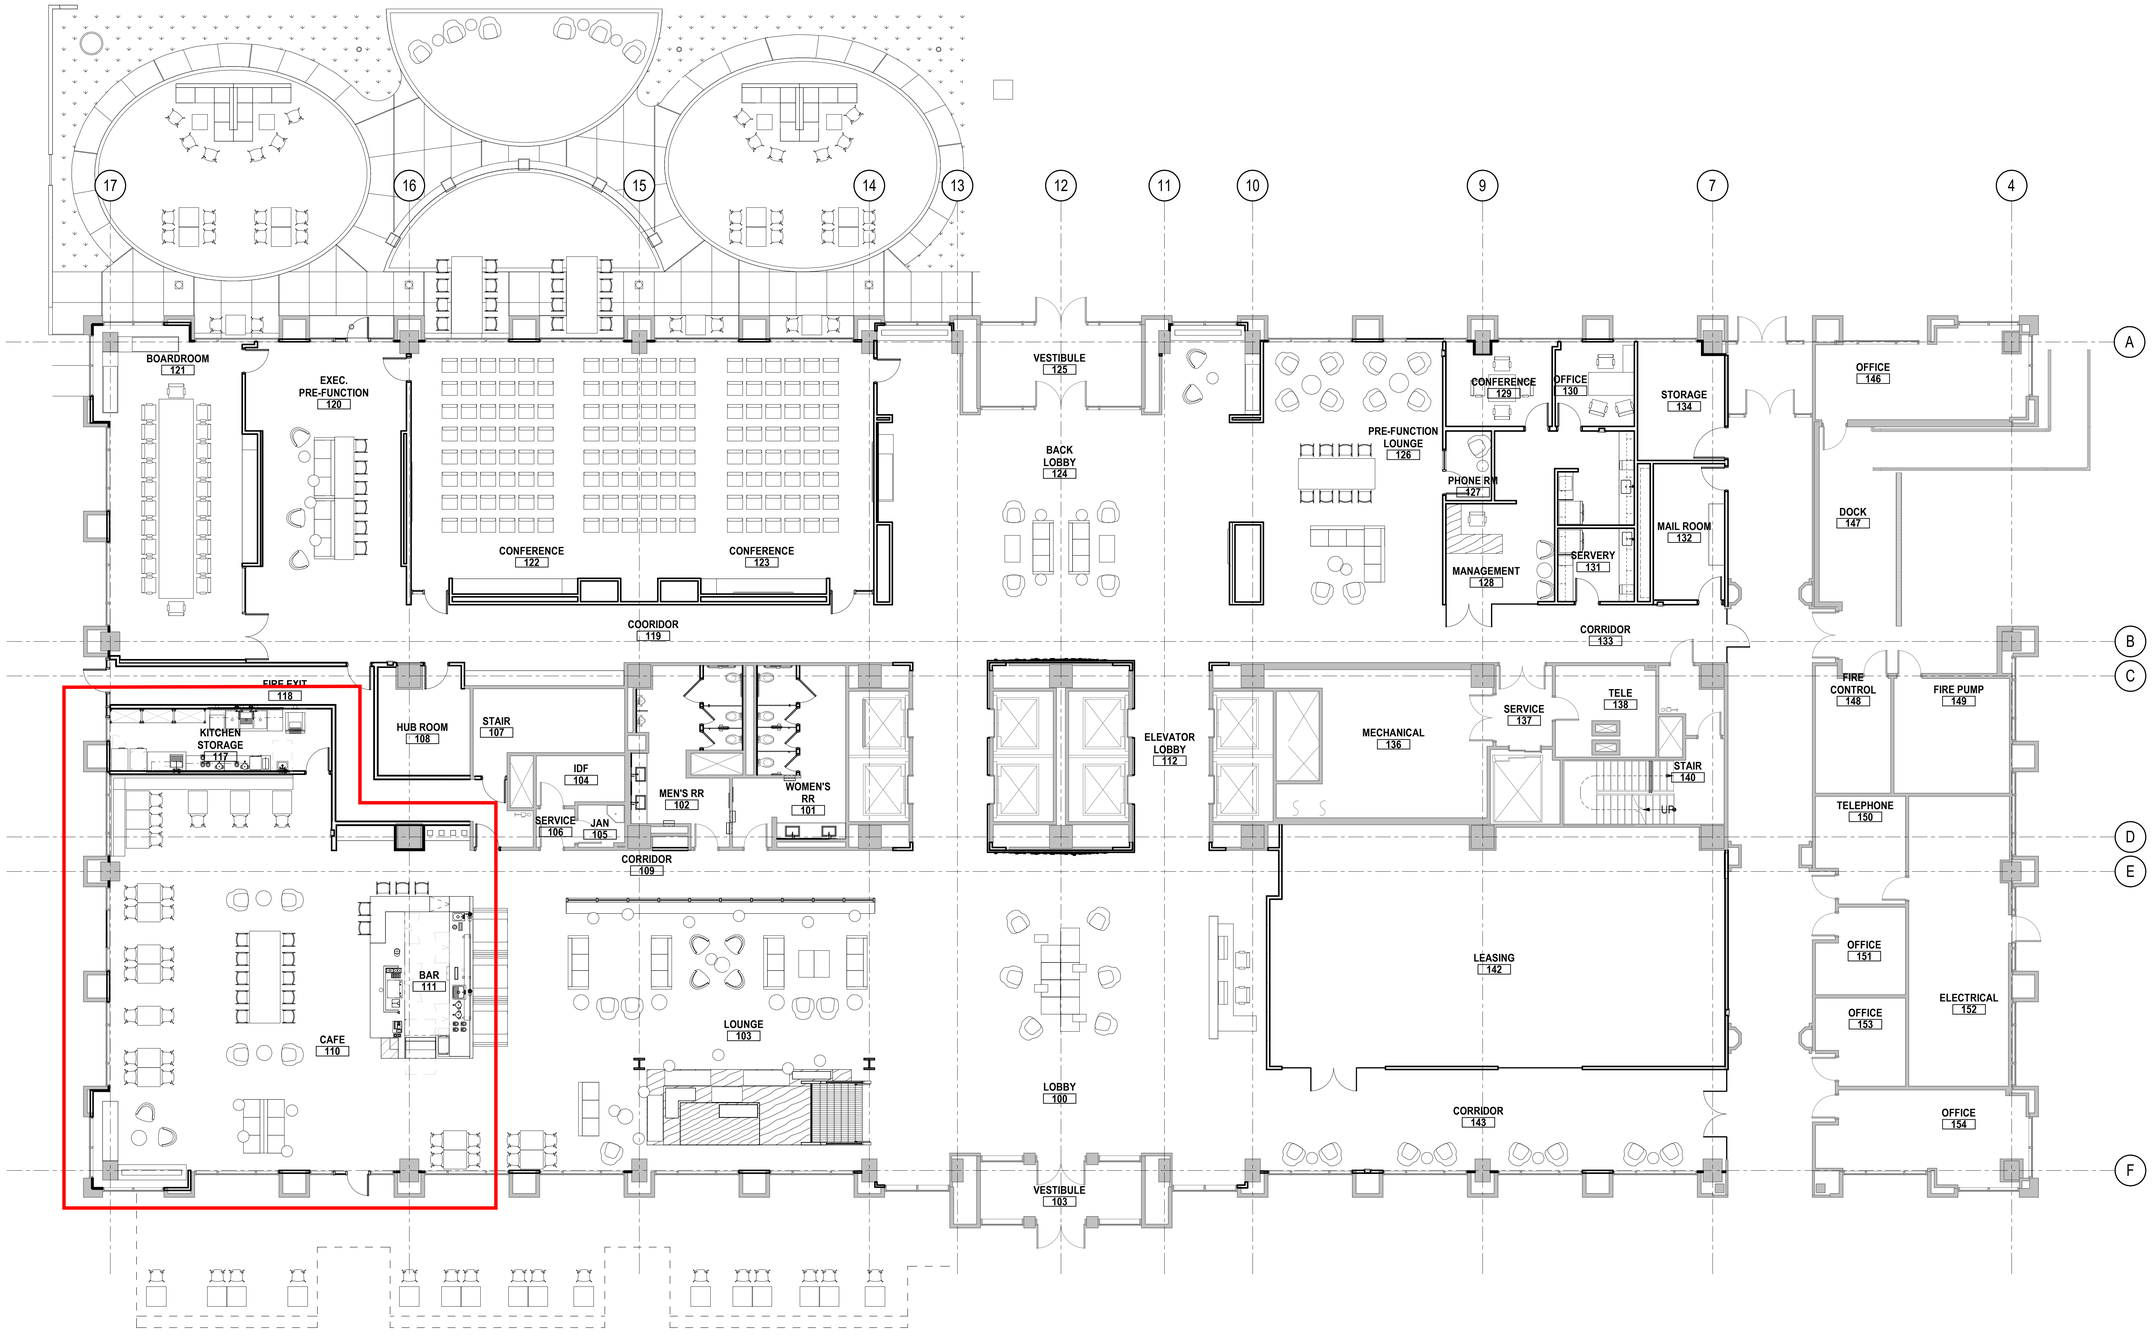
17
16
15
14
13
12
11
10
9
7
4
A
B
C
D
E
F
BOARDROOM
121
EXEC.
PRE-FUNCTION
120
CONFERENCE
122
CONFERENCE
123
COORIDOR
119
VESTIBULE
125
BACK
LOBBY
124
PRE-FUNCTION
LOUNGE
126
CONFERENCE
129
OFFICE
130
STORAGE
134
PHONE RM
127
MANAGEMENT
128
SERVERY
131
MAIL ROOM
132
CORRIDOR
133
OFFICE
146
DOCK
147
FIRE EXIT
118
KITCHEN
STORAGE
117
HUB ROOM
108
STAIR
107
IDF
104
SERVICE
106
JAN
105
MEN'S RR
102
WOMEN'S
RR
101
CORRIDOR
109
ELEVATOR
LOBBY
112
MECHANICAL
136
SERVICE
137
TELE
138
STAIR
140
UP
FIRE
CONTROL
148
FIRE PUMP
149
TELEPHONE
150
BAR
111
CAFE
110
LOUNGE
103
LOBBY
100
LEASING
142
CORRIDOR
143
OFFICE
151
OFFICE
153
ELECTRICAL
152
OFFICE
154
VESTIBULE
103